BAGDAD-HILLSIDE HWY.
SR 96 @ CO. FAS 258 (HILLSIDE)
YAVAPAI COUNTY

OWNERSHIP RECORD									ACQUISITION RECORD				
PARCEL NUMBER	OWNER	DESCRIPTION	TOTAL AREA	AREA REQUIRED: GROSS INCLUDING EXISTING R/W	AREA REQUIRED: NET EXCLUDING EXISTING R/W	EASEMENT AREA	REMAINDER: LEFT	REMAINDER: RIGHT	BOARD APPROVAL	TYPE & DATE OF INSTRUMENT	RECORDED: DATE	RECORDED: BOOK	RECORDED: PAGE
13-411	STATE of ARIZONA (S.L.D.)	SW⁴SW⁴ Sec. 29, T.13N., R.6W.	33.67 Ac.		1.52 Ac.	T.C.E. 1.21 Ac.	11.72 Ac.	20.43 Ac.					
13-411-LI	WEEKS CATTLE CO. (GL.# 1646)	" " " "	"										
13-411	STATE of ARIZONA (S.L.D.)	NW⁴NW⁴ Sec. 32, T.13N., R.6W.	0.86 Ac.		0.62 Ac.		0.23 Ac.	0.01 Ac.					

REVISIONS			
C.O. No.	DATE	BY	DESCRIPTION
7196	7-20-86	R.F.R.	Revised Stations

PROJECT NO.	S-370-905
DRAWING NO.	D-13-T-414
SHEET NO.	1 of 1
DRAWN BY	S.T. Laing
DATE COMP.	7-22-85
SCALE	1" = 100'

GMTS CORPORATION CONSULTING ENGINEERS

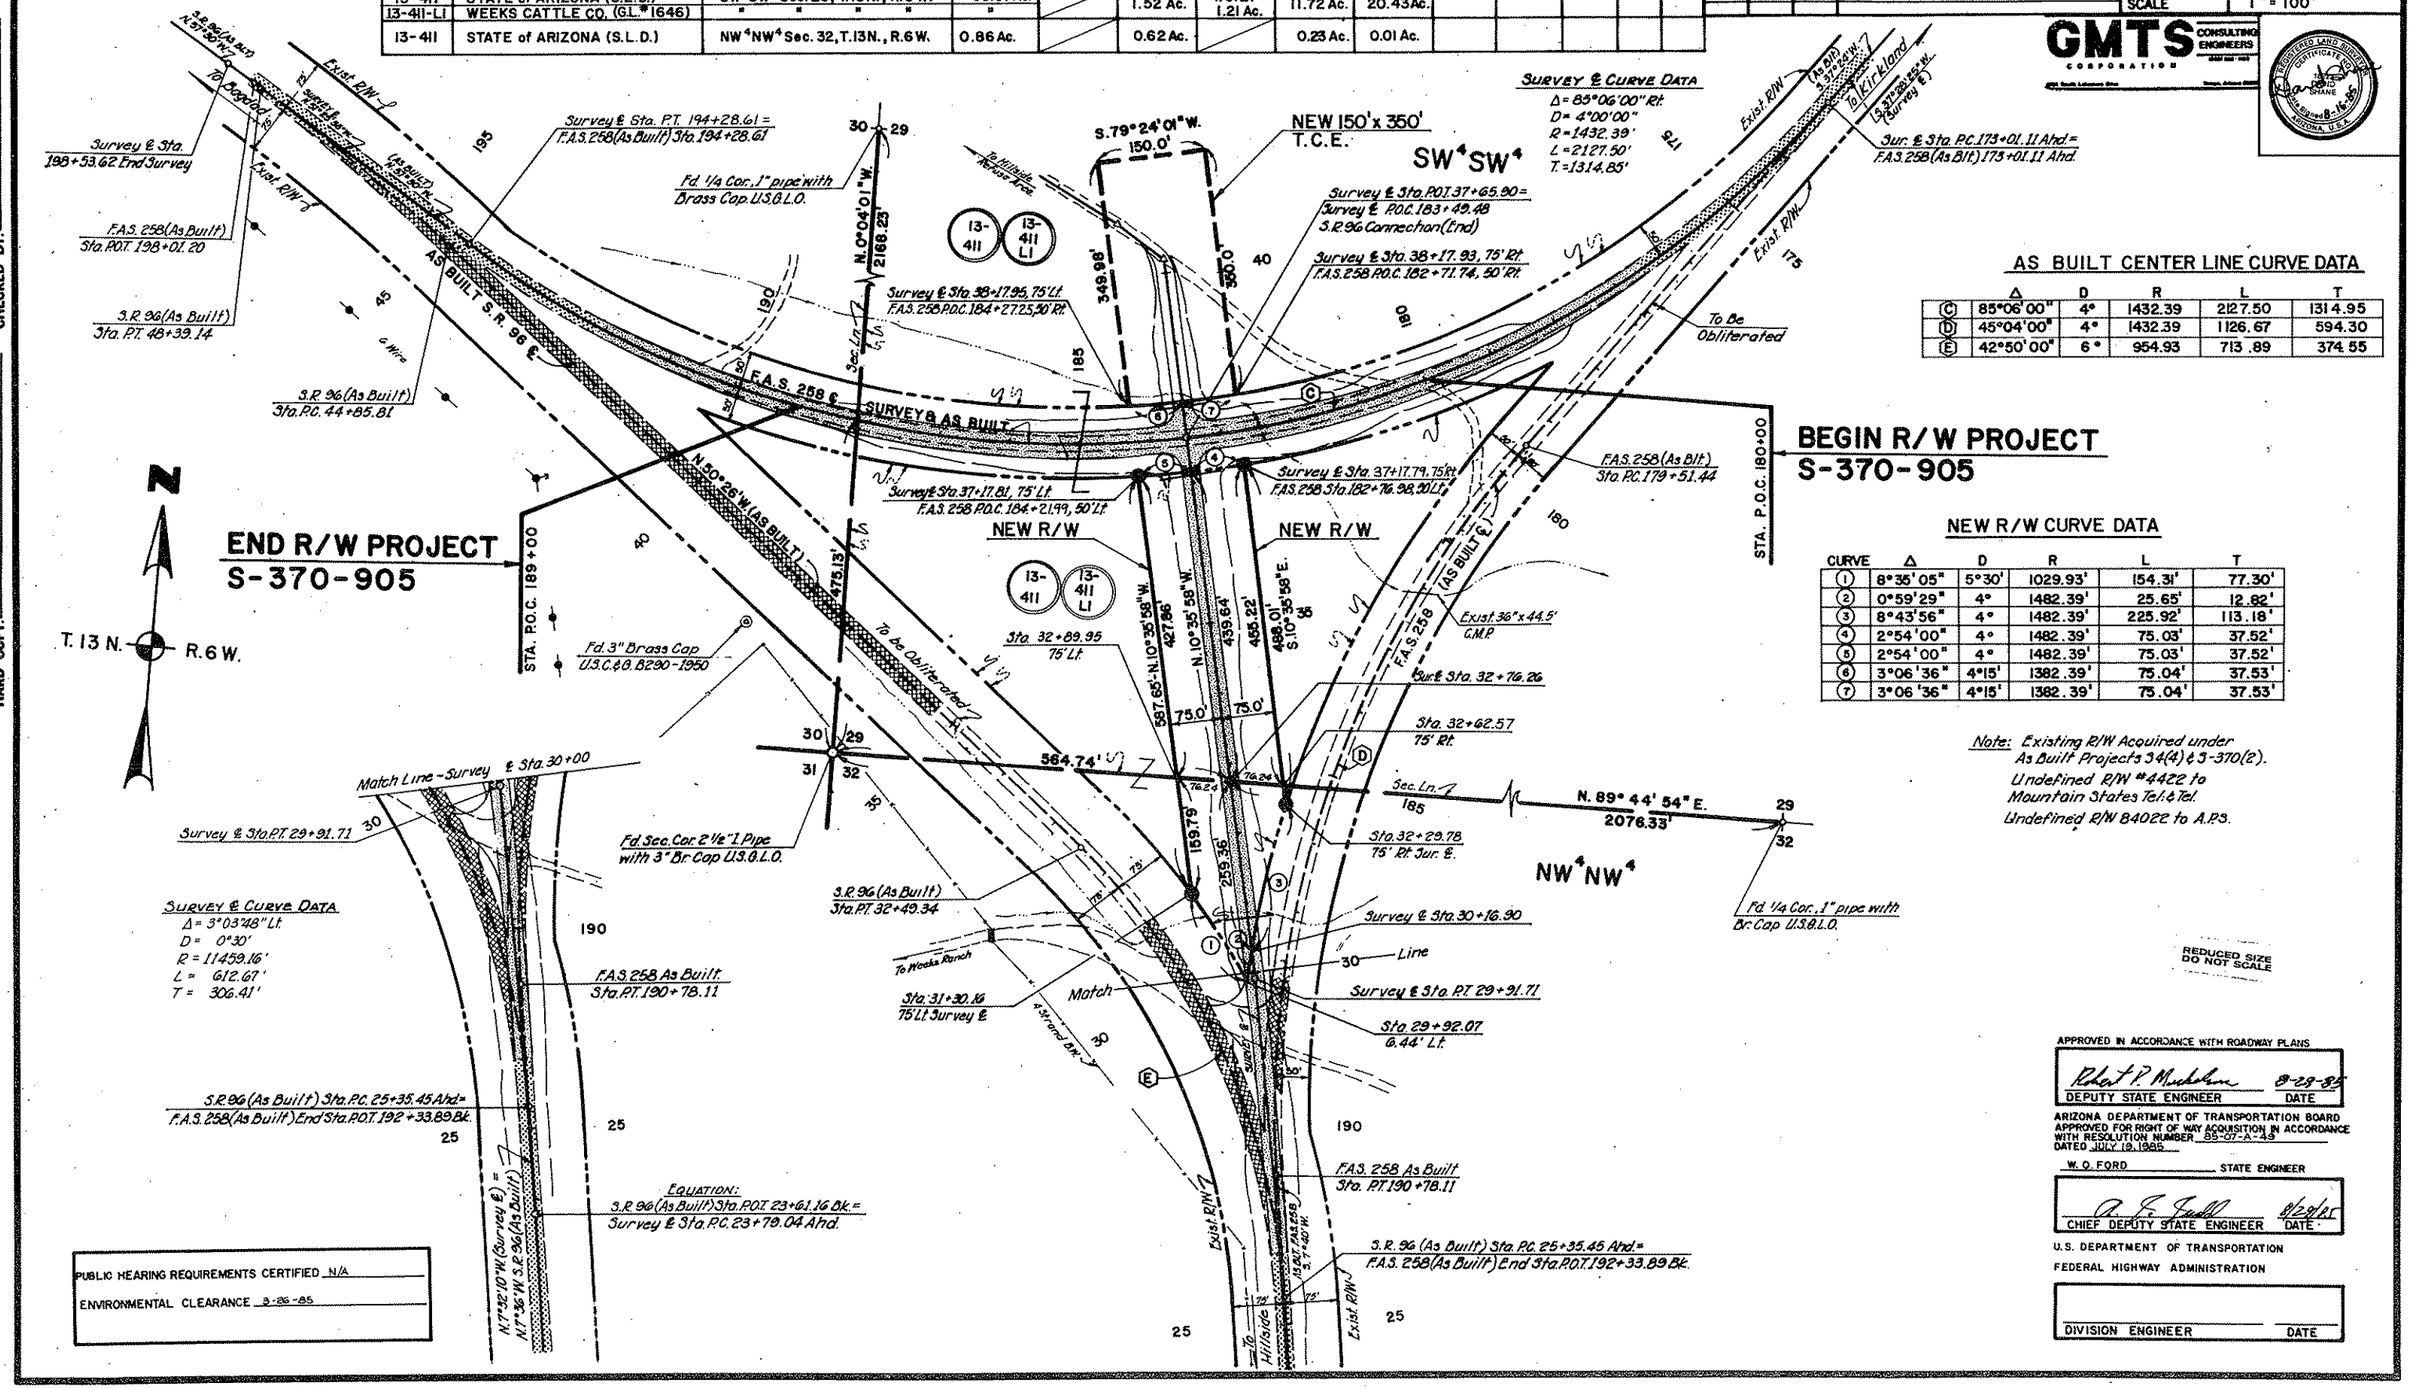

AS BUILT CENTER LINE CURVE DATA					
	Δ	D	R	L	T
C	85°06'00"	4°	1432.39	2127.50	1314.95
D	45°04'00"	4°	1432.39	1126.67	594.30
E	42°50'00"	6°	954.93	713.89	374.55

NEW R/W CURVE DATA					
CURVE	Δ	D	R	L	T
1	8°35'05"	5°30'	1029.93'	154.31'	77.30'
2	0°59'29"	4°	1482.39'	25.65'	12.82'
3	8°43'56"	4°	1482.39'	225.92'	113.18'
4	2°54'00"	4°	1482.39'	75.03'	37.52'
5	2°54'00"	4°	1482.39'	75.03'	37.52'
6	3°06'36"	4°15'	1382.39'	75.04'	37.53'
7	3°06'36"	4°15'	1382.39'	75.04'	37.53'

HARD COPY, 8829-MI; AS BLTS. S.4(4) & S-370(2). CHECKED BY.

Click here for SR 96 Index