COCONINO COUNTY, ARIZONA

UNSURVEYED TRIBAL LAND

CONSTRUCTION PLANS

Sta.1187+00.00 To Sta.1550+00.00
PROJECT N22(4)284

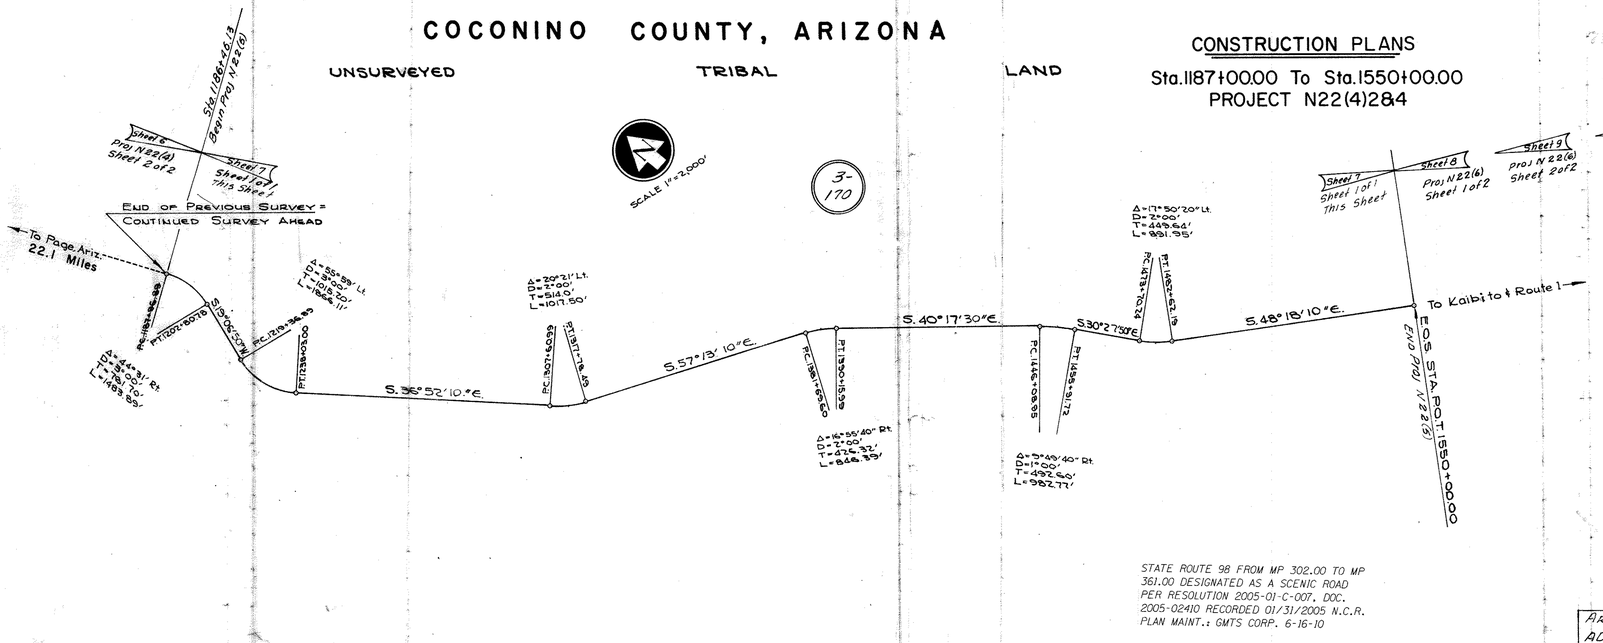

STATE ROUTE 98 FROM MP 302.00 TO MP 361.00 DESIGNATED AS A SCENIC ROAD PER RESOLUTION 2005-01-C-007. DOC. 2005-02410 RECORDED 01/31/2005 N.C.R. PLAN MAINT.: GMTS CORP. 6-16-10

U.S. DEPARTMENT OF THE INTERIOR
BUREAU OF INDIAN AFFAIRS
NAVAJO AREA · BRANCH OF ROADS

NAVAJO INDIAN RESERVATION
RIGHT OF WAY MAP

ROUTE NO. 22 PROJ. N22(5)284 LENGTH 6.857 MI.

100 Feet left and 100 Feet right of ℄ of road. 166.2 Acres±

STATE OF ARIZONA
COUNTY OF COCONINO } S.S.

Roman E. Welf'l, Being duly sworn, says he is the Agency Road Engineer, Navajo Indian Reservation, Bureau of Indian Affairs, NAVAJO Area Office, herein after designated the applicant, that the survey of Project N22(5) over and across Indian Lands, County of Coconino was made under his direction and authority of the Bureau of Indian Affairs, and that such survey is accurately represented on this map which consists of 1 sheet

BUREAU OF INDIAN AFFAIRS
Actaing Agency Road Engineer

Sworn and subscribed to me on this 16 day of August 1966

Wilsie H. Bitsie
Notary Public in and for the County of Coconino
My commission expires 11-30-69

APPROVED:
Pursuant to the provisions of the Act of February 5, 1948 (62 Stat. 17) and the Department Regulations 25 C.F.R. 161 and 162 (Revised January 1, 1958) subject to any prior valid, existing right or claim. Damages Waived.
Tribal Resolution No. CN-5E-47

AREA DIRECTOR — Date 10-6-66
Tribal Council — Date 7-27-66

The State of Arizona being satisfied that the map and survey hereon shown is of sufficient accuracy, herewith accept this map of definite location.

Approved: Wm. N. Price for — Date 7-28-76
State Engineer

Arizona State Route 98
ADOT Project No. S-559-601
ADOT Right of Way Map No. B-3-T-606
Sheet No. 7 of 14

Sheet No. 1 of 1

Map No. B-3-T-606 Sheet 7 of 14

B-3-T-606 SR98 DN 10/04

Click here for SR 98 Index