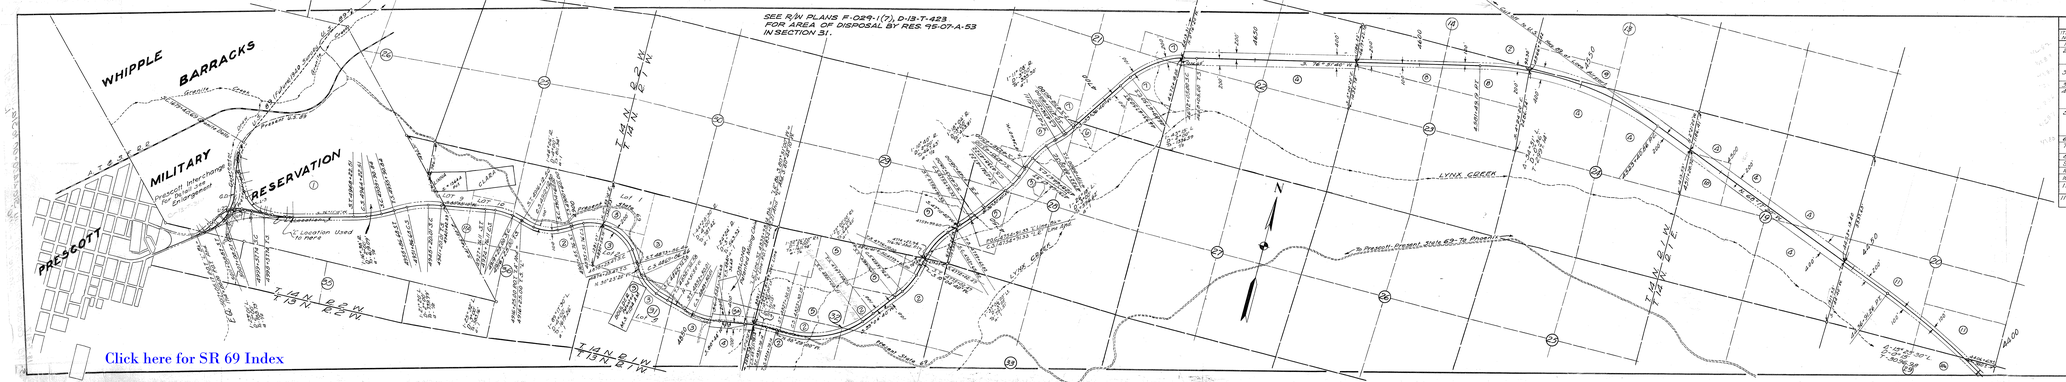

OWNERSHIP RECORD

ITEM NO.	NAME OF OWNER	OWNER'S ADDRESS	DESCRIPTION OF PROPERTY
1	U.S. Veterans' Adm.	Whipple, Ariz.	Whipple Barracks Mil. Res.
2	State of Arizona	State Land Dept. Phoenix, Ariz.	NE¼ Sec. 36, 1 of 4 Sec. 31, NW¼ Sec. 32, NW¼ Sec. 33 (Lots 1, 2 & 3), NW¼ Sec. 34 (Lots 1 & 2), NW¼ Sec. 35 & Sec. 36 (Lots 1 & 2), NW¼ NW¼ Sec. 36 & Sec. 31 (Lots 1 & 2) N.R.
3	John Beal Stoneham		Oldway Lake Mining Claim
3a	Catherine Marner Unknad Stokes		Oldway Lake Mining Claim
4	U.S. Bureau of Land Management, Phoenix, Arizona		Sec. 24, T 14 N, R 1 W, Lots 1 & 2, NW¼ NW¼ Sec. 24, T 14 N, R 1 E, Sec. 19, NW¼ NE¼ NW¼ NE¼ Sec. 20, NW¼ NW¼ Sec. 21, Sec. 29, SE¼ SW¼, W½ SW¼, SW¼ SE¼ Sec. 30, W½ NW¼, SW¼ SW¼ Sec. 31, Lots 1 & 2 N.R.
5	Patricia Savage		Sec. 24, T 14 N, R 1 W, Lots 1 & 2, NW¼ NW¼ Sec. 24, T 14 N, R 1 E, Sec. 19, NW¼ NE¼ NW¼ NE¼ Sec. 20, NW¼ NW¼ Sec. 21, Sec. 29, SE¼ SW¼, W½ SW¼, SW¼ SE¼ Sec. 30, W½ NW¼, SW¼ SW¼ Sec. 31, Lots 1 & 2 N.R.
6	George H. Mooney		NW¼ NW¼ Sec. 36 T 13 N R 1 E
7	William S. Stark, et ux.		S½ S½ Sec. 24, W½ SW¼, W½ SE¼ Sec. 25, T 14 N R 1 W
8	U.S. Fitzsimons Hosp.		N½ N½ Sec. 25, T 14 N R 1 W
9	Sarah Norris Estate		S½ S½ Sec. 24, T 14 N R 1 W
10	Chas. O. Hesson, et ux		SW¼ NW¼ Sec. 19, T 13 N R 1 E
10a	Do.		NW¼ NE¼, W½ SE¼ Sec. 19, T 13 N R 1 E
11	Fain & Hamilton Land & Cattle Co.		SW¼, E½ SE¼ Sec. 19, Sec. 20, T 14 N R 1 W
11a	Boyd Tenny et ux.	Prescott, Ariz.	Lots 9 & 10 (Lot 3), Sec. 36, T 14 N R 2 W

OWNERSHIP CHECK	
DATE	BY
8-4-1950	Guarantee Title & Trust Co. Prescott, Ariz.

ARIZONA HIGHWAY DEPARTMENT
RIGHT OF WAY DIVISION

RIGHT OF WAY MAP
CORDES JCT.-PRESCOTT HWY.
FROM STA. 4+00.00 TO STA. 38+00.11 BK.

S-38
YAVAPAI CO.

In accordance with resolution dated minutes of Arizona State Highway Commission

Alignment Approved for R/W Acquisition

Assistant Deputy State Engineer

Date:

DRAWN BY: VRANKLIN	DATE: 7-3-1948	SCALE: 1" = 1000'	FILE NO. (27-T-317)