Click here for SR 69 Index

CORDES JCT. – PRESCOTT HWY.
LYNX CREEK
YAVAPAI COUNTY

FINALIZED

REVISIONS				PROJECT NO.	ER-900(20)
C.O. No.	DATE	BY	DESCRIPTION	DRAWING NO.	D-13-T-406
6678	8-21-80	R.L.R.	FINALIZED.	SHEET NO.	1 OF 1
				DRAWN BY	LMF
				DATE COMP.	10-26-79
				SCALE	1" = 100'

OWNERSHIP RECORD										ACQUISITION RECORD				
PARCEL NUMBER	OWNER	DESCRIPTION	TOTAL AREA	AREA REQUIRED: GROSS INCLUDING EXISTING R/W	AREA REQUIRED: NET EXCLUDING EXISTING R/W	EASEMENT AREA	REMAINDER: LEFT	REMAINDER: RIGHT	SHEET NUMBER	BOARD APPROVAL	TYPE & DATE OF INSTRUMENT	RECORDED: DATE	RECORDED: BOOK	RECORDED: PAGE
13-381	Norman W. Fain, et al, Trustees	Pt. NW4 Sec. 28, T.14N. R.1E	86.3Ac.			1.3Ac. D.E.	84.0Ac.		1	3-13-80	Drainage Easm't 1-4-80	4-1-80	1289	214-215

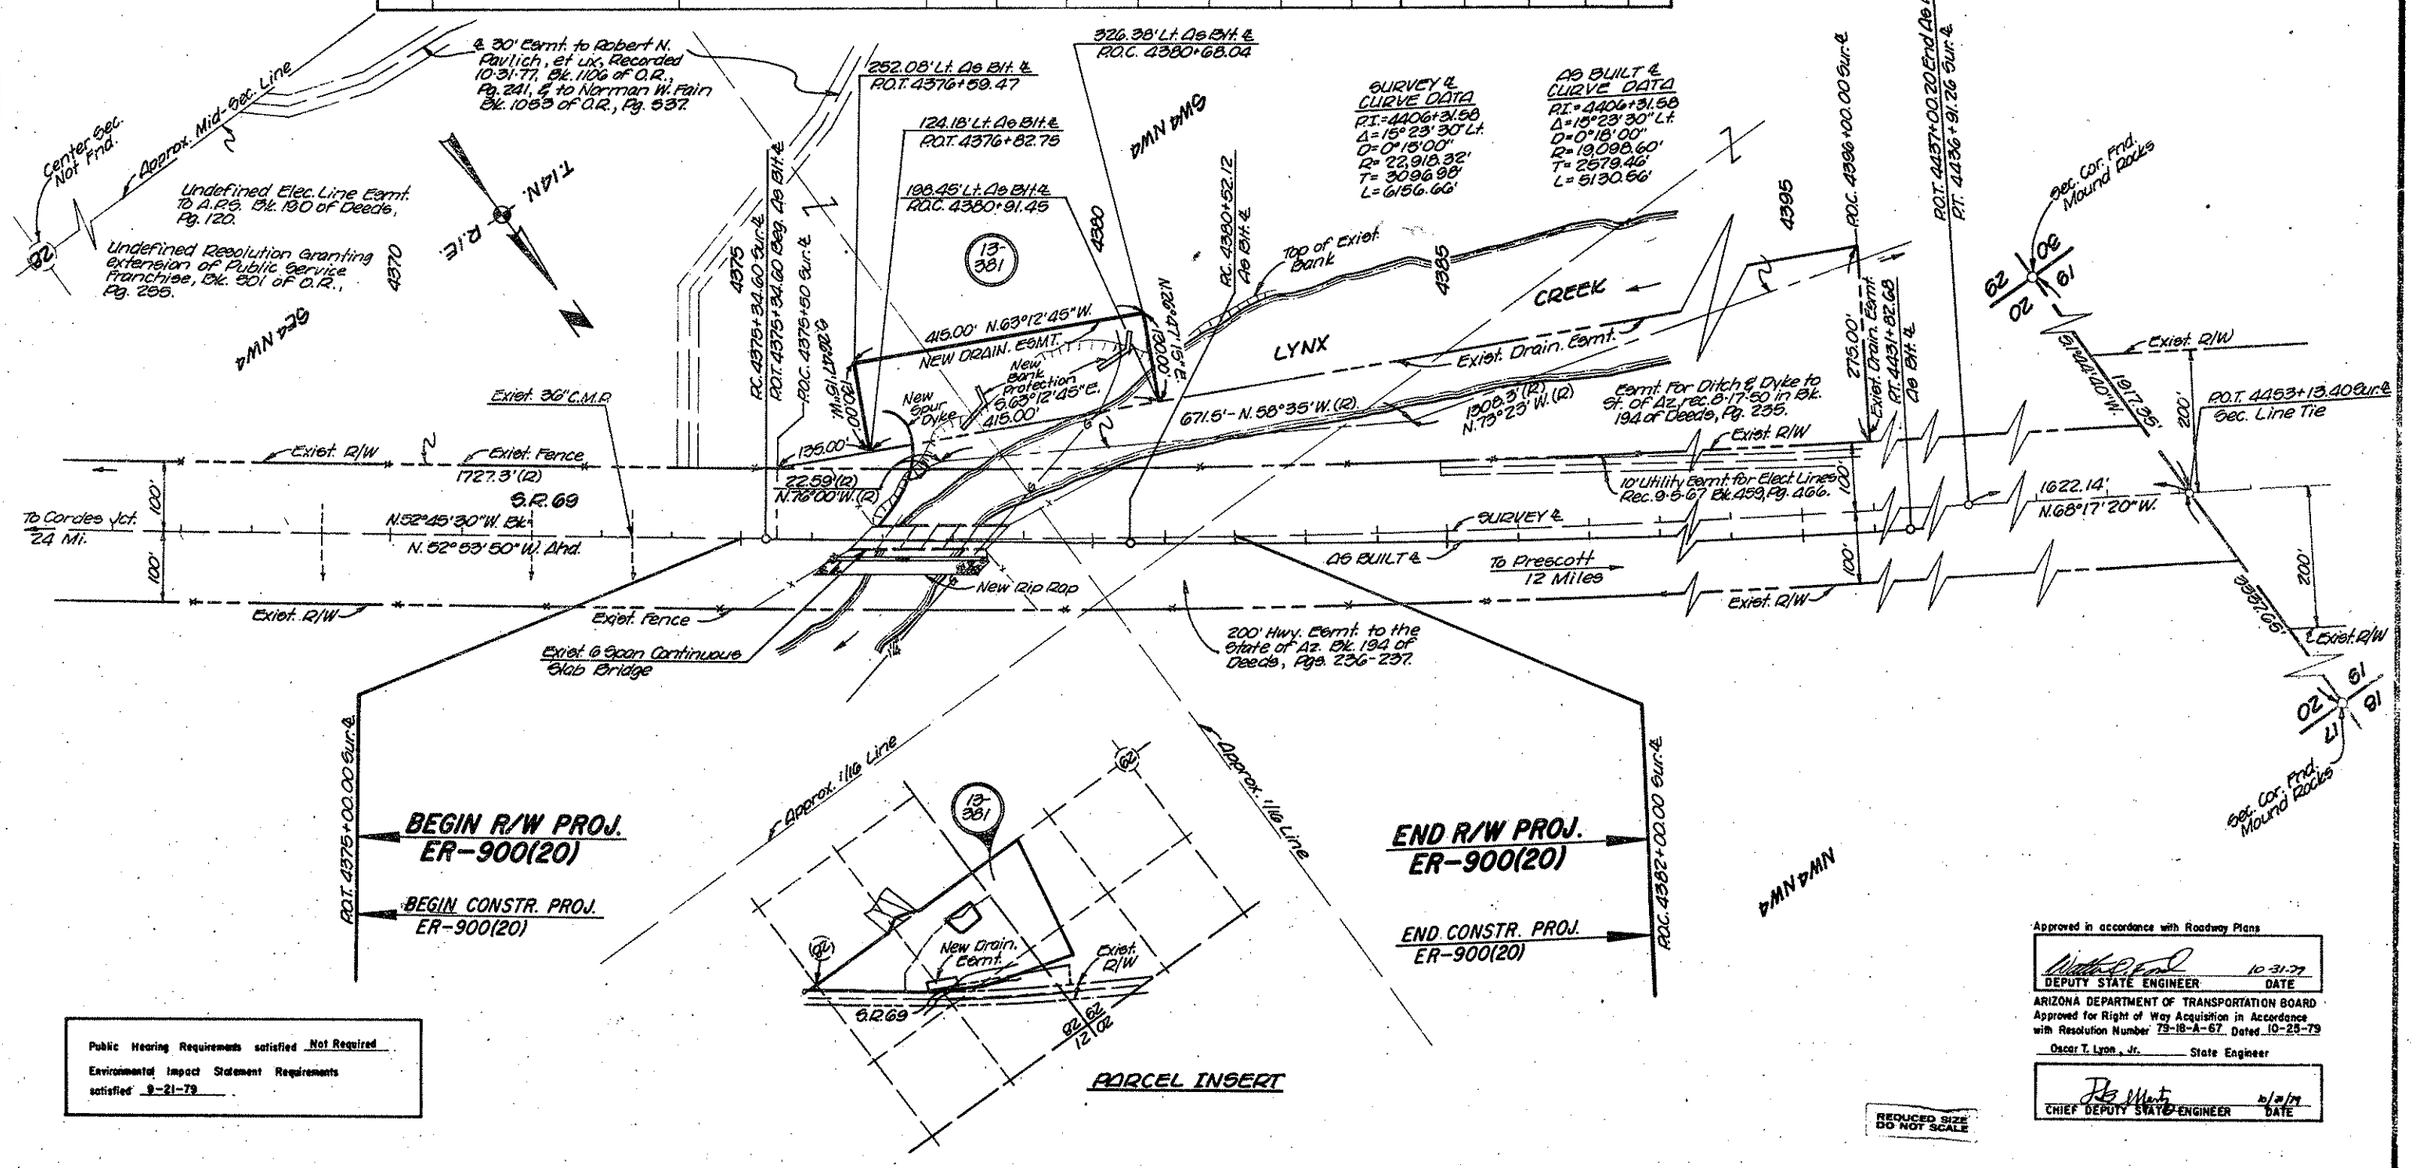

Public Hearing Requirements satisfied Not Required

Environmental Impact Statement Requirements satisfied 9-21-79

Approved in accordance with Roadway Plans

DEPUTY STATE ENGINEER — DATE 10-31-79

ARIZONA DEPARTMENT OF TRANSPORTATION BOARD
Approved for Right of Way Acquisition in Accordance with Resolution Number 79-18-A-67 Dated 10-25-79

Oscar T. Lyon, Jr. State Engineer

CHIEF DEPUTY STATE ENGINEER — DATE 10/31/79

REDUCED SIZE DO NOT SCALE

HARD COPY R/W 96 rio Map 13-T-3039 of 87-317 13-H-339

CHECKED BY Linda C. Vindigni