B-11-T-326

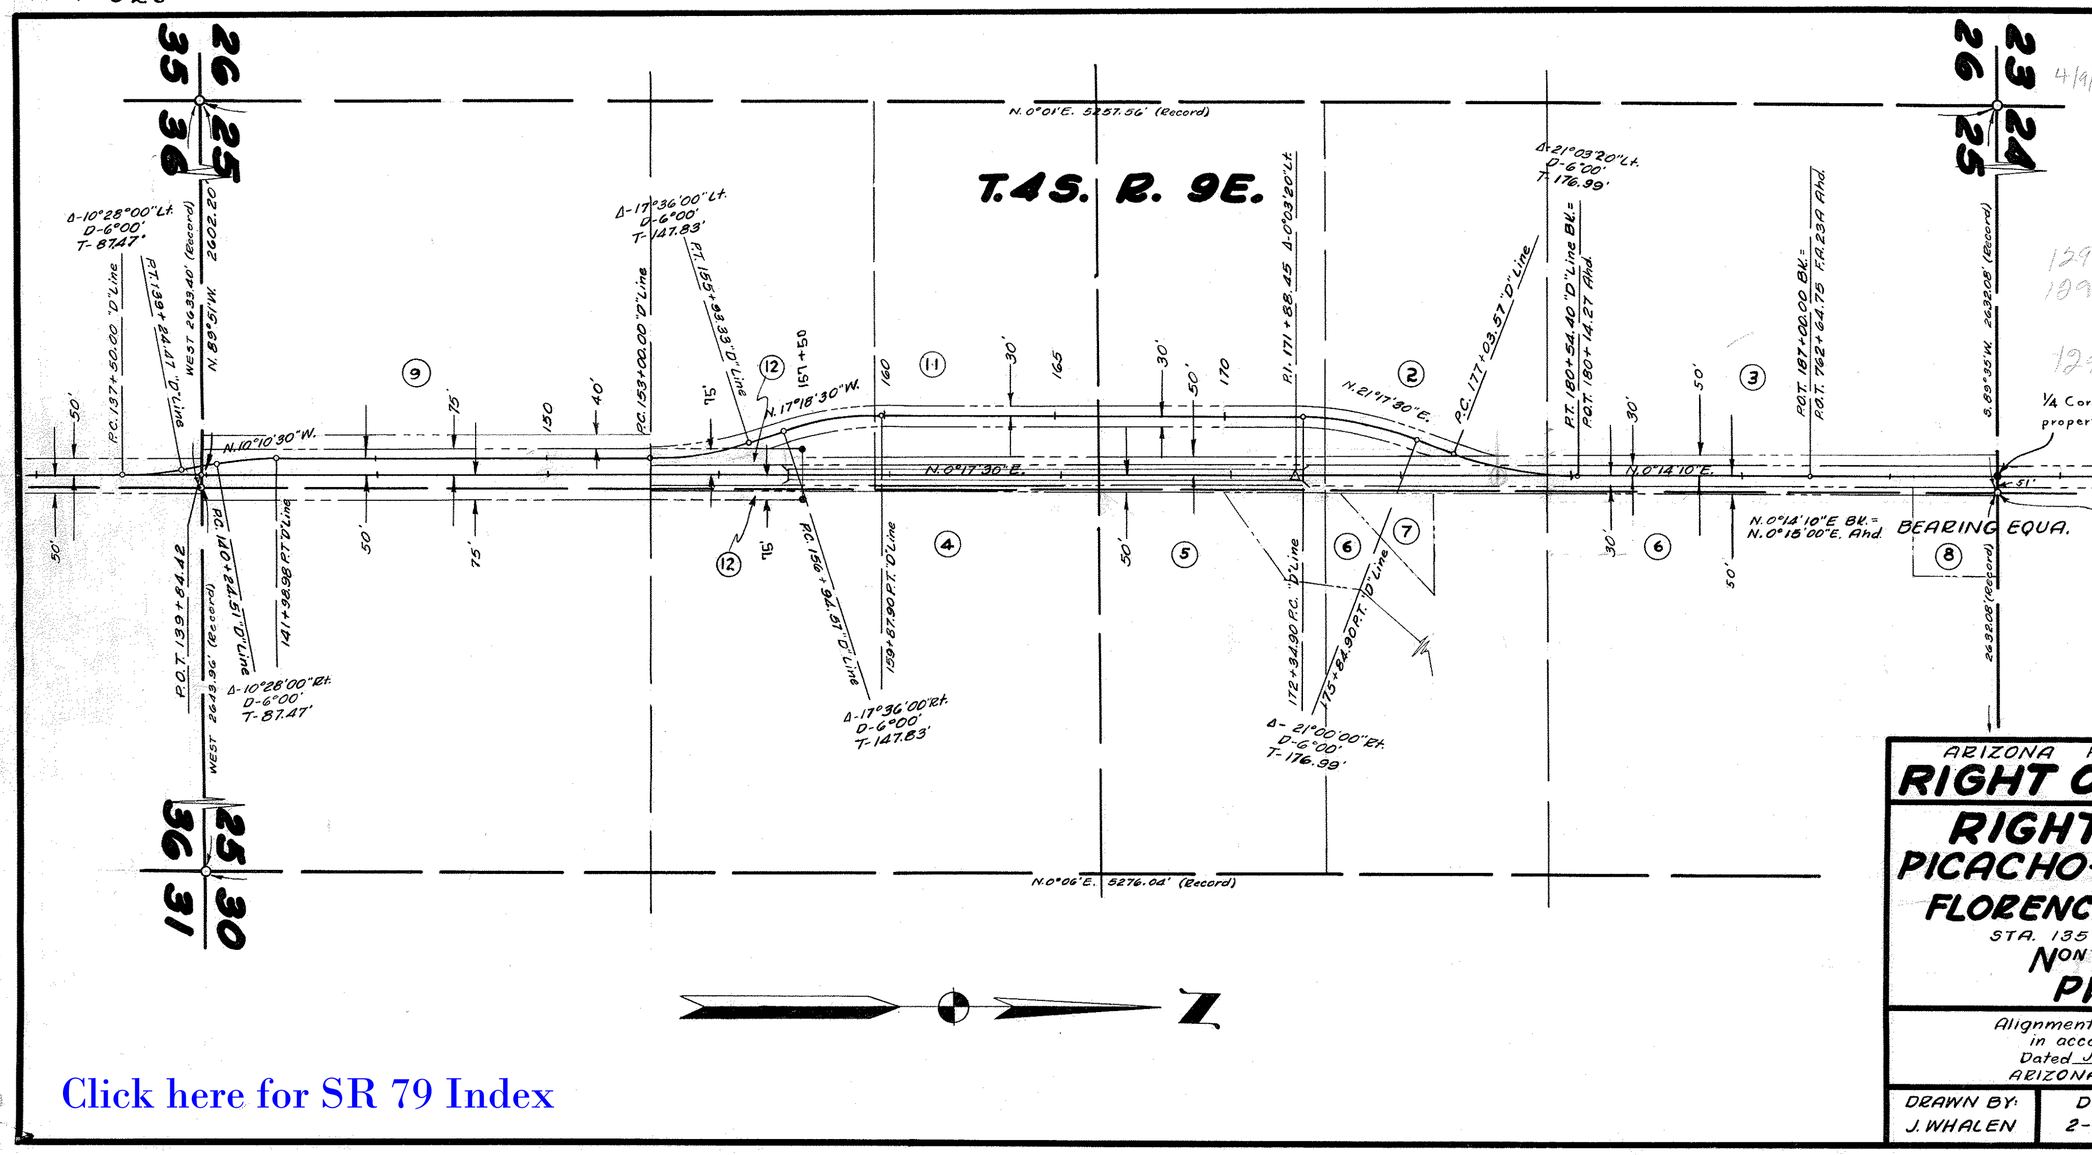

No.	Owner	Description
11	Bill Burns	N½ N½ SW¼
2	Southern Pacific RR	SE¼ NW¼
3	Public Domain	NE¼ NW¼
4+12	State	NW¼ SE¼ & S½ N½ SW¼
5	Pinal County	pt. of NE¼
6	Celayo Bros.	" " "
7	Harold Sarg	" " "
8	Ben Arnold	" " "
9	Elizabeth Garner	SE¼ SW¼

4/9/58
1293
1894
1295

ARIZONA HIGHWAY DEPARTMENT

RIGHT OF WAY DIVISION

RIGHT OF WAY MAP

PICACHO-FLORENCE JCT. HWY.

FLORENCE BR. SECTION

STA. 135+00 TO STA. 770+00

NON F-019-1 (57)C

PINAL CO.

Alignment and Right of Way Approved in accordance with resolution Dated Jan. 20, 1956; Minutes of ARIZONA HIGHWAY COMMISSION

DRAWN BY:	DATE:	SCALE:	FILE NO.
J. WHALEN	2-6-56	1"=300'	B-11-T-326

Click here for SR 79 Index