Click here for SR 84 Index

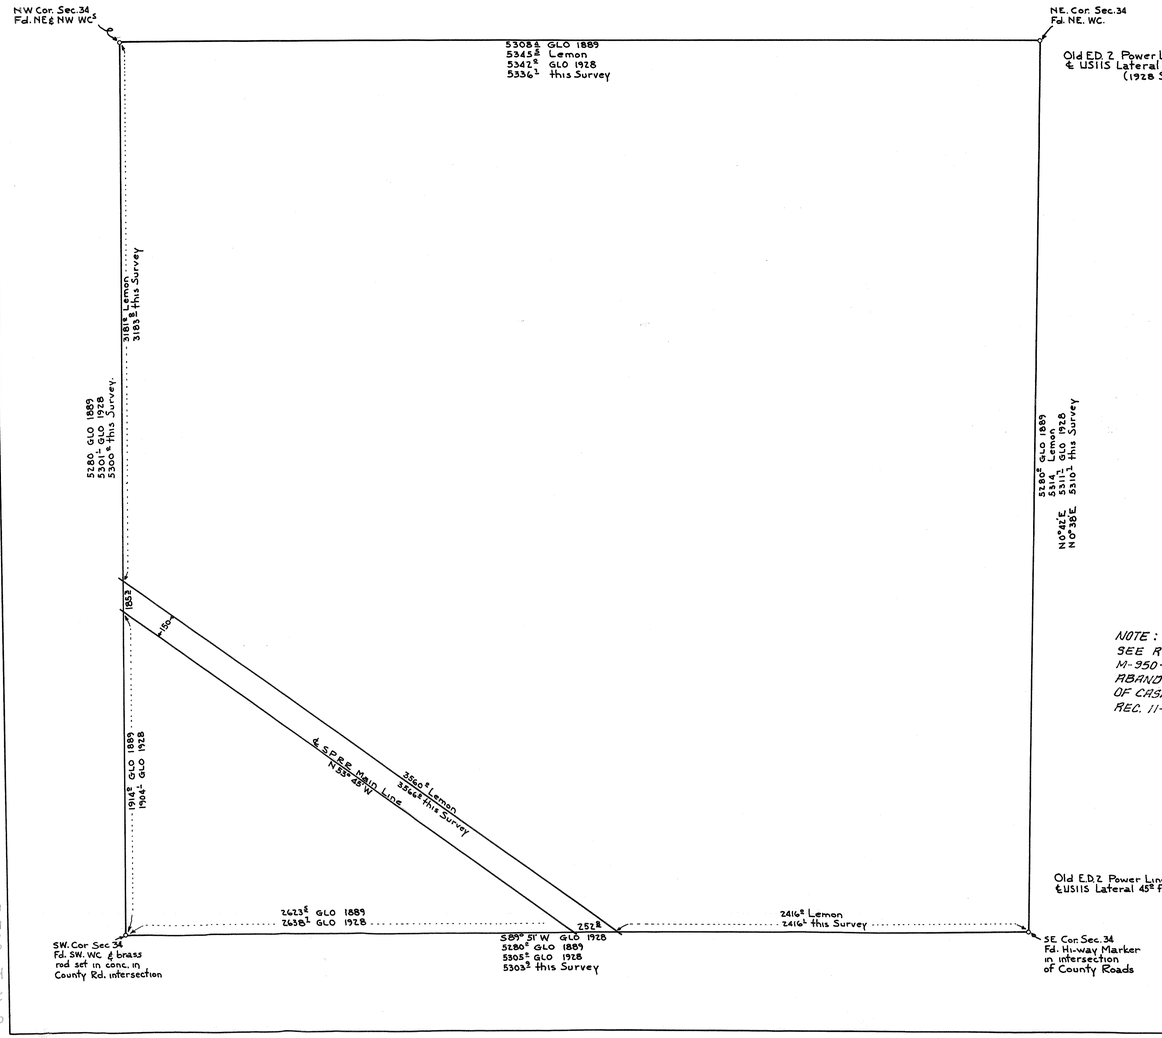

SURVEY OF SEC. 34 T6S R6E G&SRBM
PINAL COUNTY
ARIZONA

Scale: 1 inch = 300 ft.

N

Surveyed July 1960 for exclusive use of the Arizona State Highway Department.

C. H. Robertson

REGISTERED LAND SURVEYOR
CERTIFICATE NO. 11466
C. H. ROBERTSON
DEC. 31, 1960
ARIZONA, U.S.A.

NOTE:
SEE R/W DOCUMENTATION PLANS
M-950-4-704, D-11-T-469 FOR
ABANDONMENT OF SR84 TO CITY
OF CASA GRANDE. PER RES. 97-10-A-053,
REC. 11-20-97, FEE NO. 1997-040161.

ARIZONA HIGHWAY DEPAR
RIGHT OF WAY DIVIS

RIGHT OF WAY MAP OF
CASA GRANDE – PICACHO
ST. HIGHWAY 84
ROBERTSON'S SURVEY OF ARIZOLA
FEDERAL AID PROJECT For DF-014-1( )

FROM STATION TO STATION

PINAL COUNTY

ALIGNMENT AND RIGHT OF WAY WIDTHS APPROVED IN ACCORDANCE WITH HIGHWAY PLANS.

DATE:_____ ASSISTANT STATE ENGINEER

APPROVED IN ACCORDANCE WITH RESOLUTION DATED: _____ MINUTES OF THE ARIZONA HIGHWAY COMMISSION.

DRAWN BY	
DATE	JULY 1960
SCALE	1"=300'
CHECKED BY	
A.F.E. NO.	
DRAWING NUMBER	D-11-T-3478