Click here for SR 85 Index

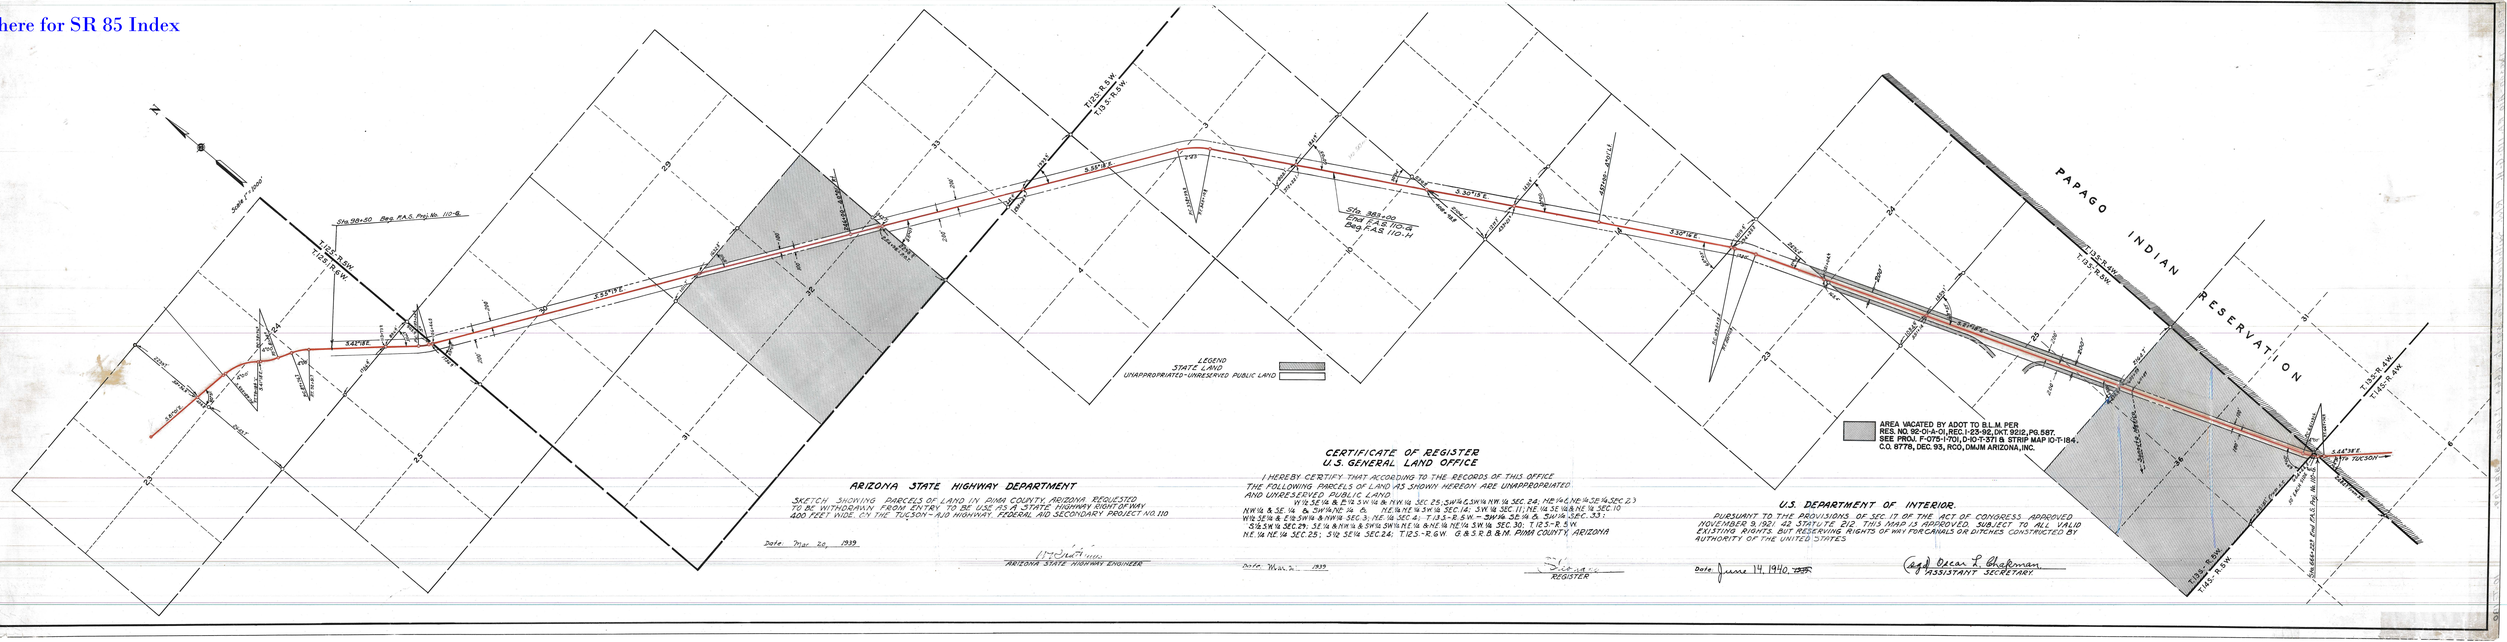

ARIZONA STATE HIGHWAY DEPARTMENT

SKETCH SHOWING PARCELS OF LAND IN PIMA COUNTY, ARIZONA REQUESTED TO BE WITHDRAWN FROM ENTRY TO BE USE AS A STATE HIGHWAY RIGHT OF WAY 400 FEET WIDE, ON THE TUCSON-AJO HIGHWAY, FEDERAL AID SECONDARY PROJECT NO. 110

Date Mar 20, 1939

ARIZONA STATE HIGHWAY ENGINEER

CERTIFICATE OF REGISTER
U.S. GENERAL LAND OFFICE

I HEREBY CERTIFY THAT ACCORDING TO THE RECORDS OF THIS OFFICE THE FOLLOWING PARCELS OF LAND AS SHOWN HEREON ARE UNAPPROPRIATED AND UNRESERVED PUBLIC LAND

W½ SE¼ & E½ SW¼ & N½ NW¼ SEC. 25; SW¼ & SW¼ NW¼ SEC. 24; NE¼ & NE¼ SE¼ SEC. 23
NW¼ & SE¼ & SW¼ NE¼ & NW¼ SEC. 14; SW¼ SE¼ SEC. 11; NE¼ SE¼ & NE¼ NE¼ SEC. 10
W½ SE¼ & E½ SW¼ & NW¼ SEC. 3; NE¼ SEC. 4; T.13S.-R.5W. — SW¼ & SE¼ & SW¼ SEC. 33;
S½ SW¼ SEC. 29; SE¼ & NW¼ & SW¼ SW¼ & NE¼ & NE¼ & NE¼ SW¼ SEC. 30; T.12S.-R.5W.
NE¼ NE¼ SEC. 25; S½ SE¼ SEC. 24; T.12S.-R.6W. G.&S.R.B.&M. PIMA COUNTY, ARIZONA

Date Mar 2, 1939

REGISTER

U.S. DEPARTMENT OF INTERIOR.

PURSUANT TO THE PROVISIONS OF SEC. 17 OF THE ACT OF CONGRESS, APPROVED NOVEMBER 9, 1921, 42 STAT. L. 212, THIS MAP IS APPROVED, SUBJECT TO ALL VALID EXISTING RIGHTS, BUT RESERVING RIGHTS OF WAY FOR CANALS OR DITCHES CONSTRICTED BY AUTHORITY OF THE UNITED STATES.

Date June 14, 1940.

Capt. Oscar L. Chapman
ASSISTANT SECRETARY.