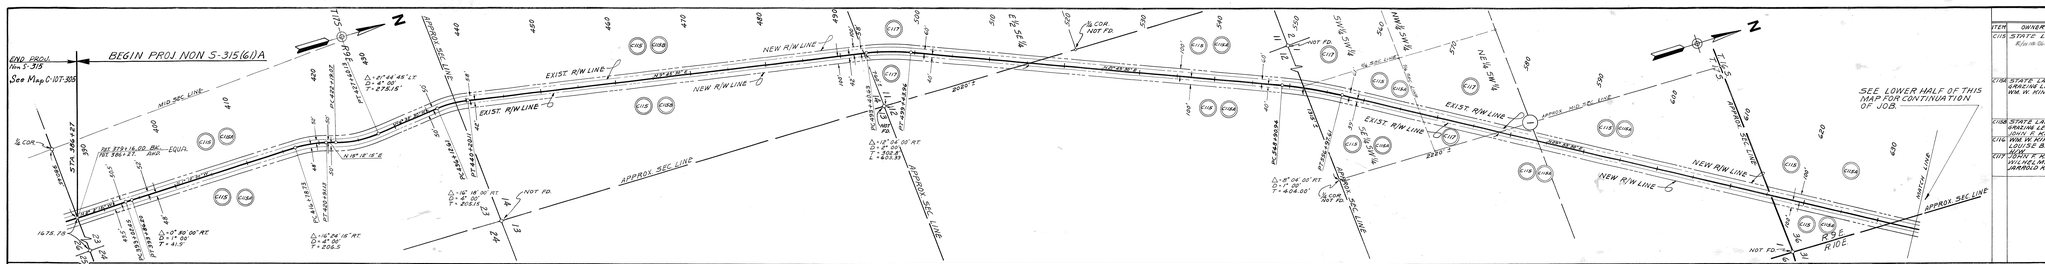

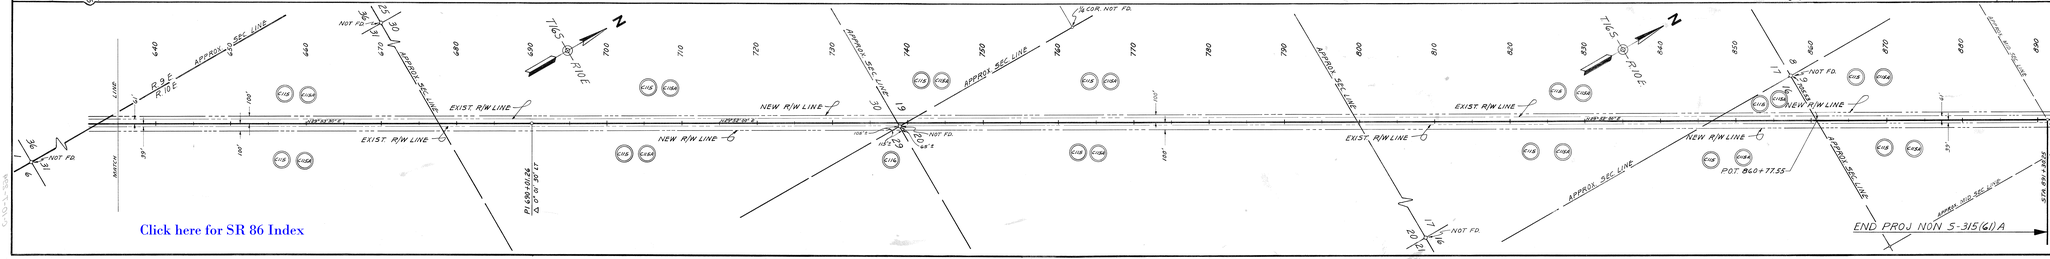

OWNERSHIP RECORD

ITEM	OWNER	DESCRIPTION	ACREAGE TAKEN	ACREAGE REMAINING	PARCEL NUMBER
C118	STATE LAND Rita Ann Gulch	ALL SEC. 36 T16.S R9.E ALL SEC. 19, ALL SEC. 17, ALL SEC. 20, ALL SEC. 21, ALL SEC. 28, ALL SEC. 33, ALL SEC. 34 T16.S R10E ALL SEC. 2, ALL SEC. 4 EXCEPT T10E, N1/2 N1/2 LOT 3 / EX. 3/4 NE/4, SE 1/4, S2 1/2 SW1/4, SEC. 1 T17.S R9.E ALL SEC. 12, ALL SEC. 24, ALL SEC. 25 T16.S R10E	115.34	1664.80	
C116	STATE LAND GRAZING LESSEE WM W. KING	ALL SEC. 20, ALL SEC. 29, SE 1/4 SEC. 19, SW 1/4 SEC. 21, ALL SEC. 16, ALL SEC. 31, ALL SEC. 17, T.16 S. R.9 E. ALL SEC. 30, SE 1/4 SEC. 19, SW 1/4 SEC. 21, ALL SEC. 28, ALL SEC. 33, SE 1/4 SW 1/4 SEC. 29, T.16 S. R.10 E.			
C108	STATE LAND GRAZING LESSEE JOHN E. HYDE	ALL SEC. 29 T.16 S. R.10 E.			
C16	WM W. KING & LOUISE B. KING	ALL SEC. 29 T.16 S. R.10 E.	0.08	439.92	
C117	JOHN E. KING & WILNEE, MINA JARROD KING NW	NW 1/4, N1/2 SW 1/4, S1/2 SW 1/4, SEC. 1 NE 1/4, N1/2 SE 1/4, S1/2 SE 1/4, S2 NW 1/4, S1/2 SW 1/4, SEC. 11 SW 1/4 SW 1/4, SEC. 12 T.17 S. R.9 E.	7.58	1112.54	

MAP REVISIONS

DATE	REVISED BY	DESCRIPTION

NOTE –
ALL SECTIONS SHOWN AS APPROX. WERE PLOTTED FROM U.S.G.L.O. THE PLATS.

ARIZONA HIGHWAY DEPARTMENT
RIGHT OF WAY DIVISION

RIGHT OF WAY MAP OF
THREE POINTS - SASABE HWY
STATE HIGHWAY
THREE POINTS - SOUTH
STATE PROJECT NON S-315(6)1A
FROM STATION 386+27 TO STATION 891+30.25
PIMA COUNTY

ALIGNMENT AND RIGHT OF WAY WERE APPROVED IN ACCORDANCE WITH HIGHWAY PLANS
DATE 10-6-76 [illegible]
CHIEF ENGINEER, HIGHWAY DESIGN

APPROVED BY RESOLUTION DATED DEC. 11, 1964 IN MTG. RESOLUTION DATED
ARIZONA HIGHWAY COMMISSION

DRAWN BY L. CRAPPS
DATE 10-1-76
SCALE 1" = 400'
CHECKED BY
JOB NO. 2863
DRAWING NUMBER
C-10-T-294

Click here for SR 86 Index