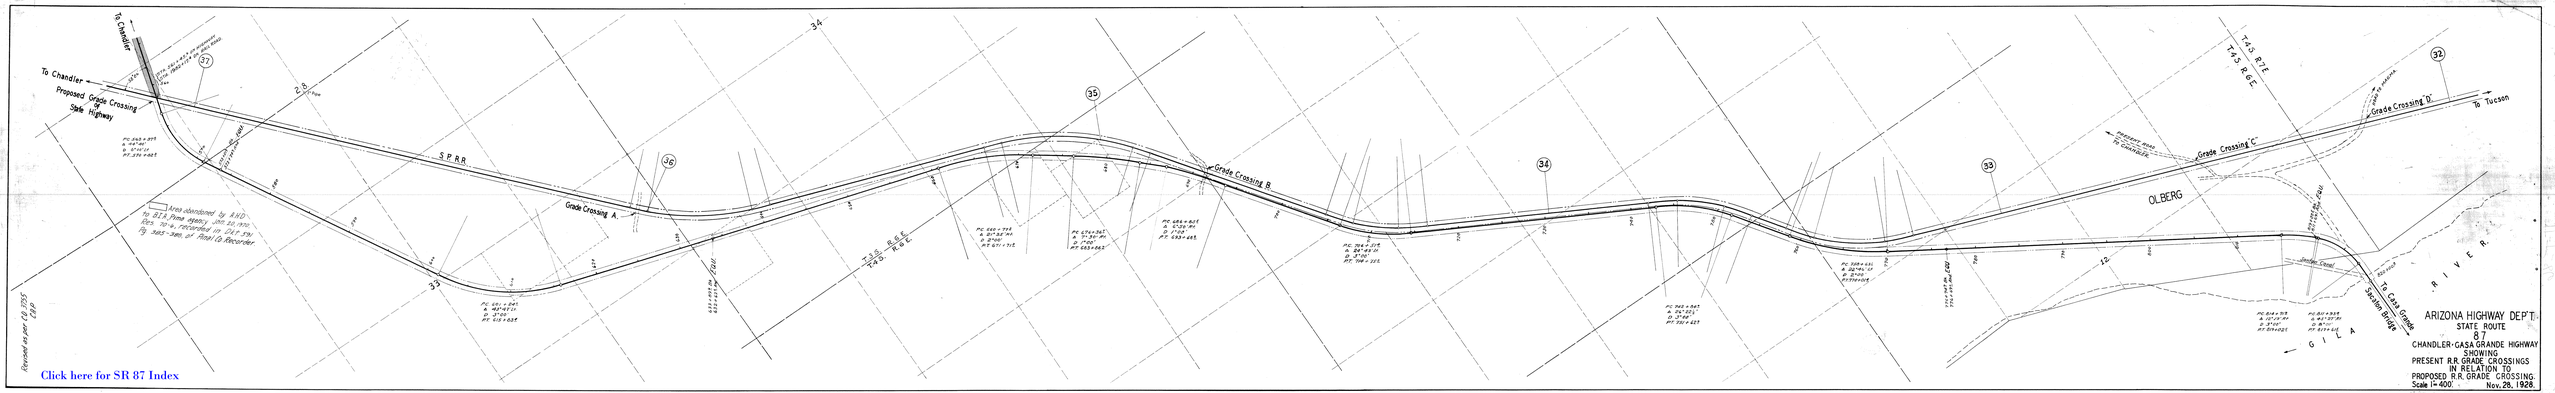


ARIZONA HIGHWAY DEP'T.
STATE ROUTE
87
CHANDLER-CASA GRANDE HIGHWAY
SHOWING
PRESENT R.R. GRADE CROSSINGS
IN RELATION TO
PROPOSED R.R. GRADE CROSSING.
Scale 1" = 400'. Nov. 28, 1928.