Click here for SR 87 Index

A-11-T-348

R/W ITEM NO. A-70 (Area)

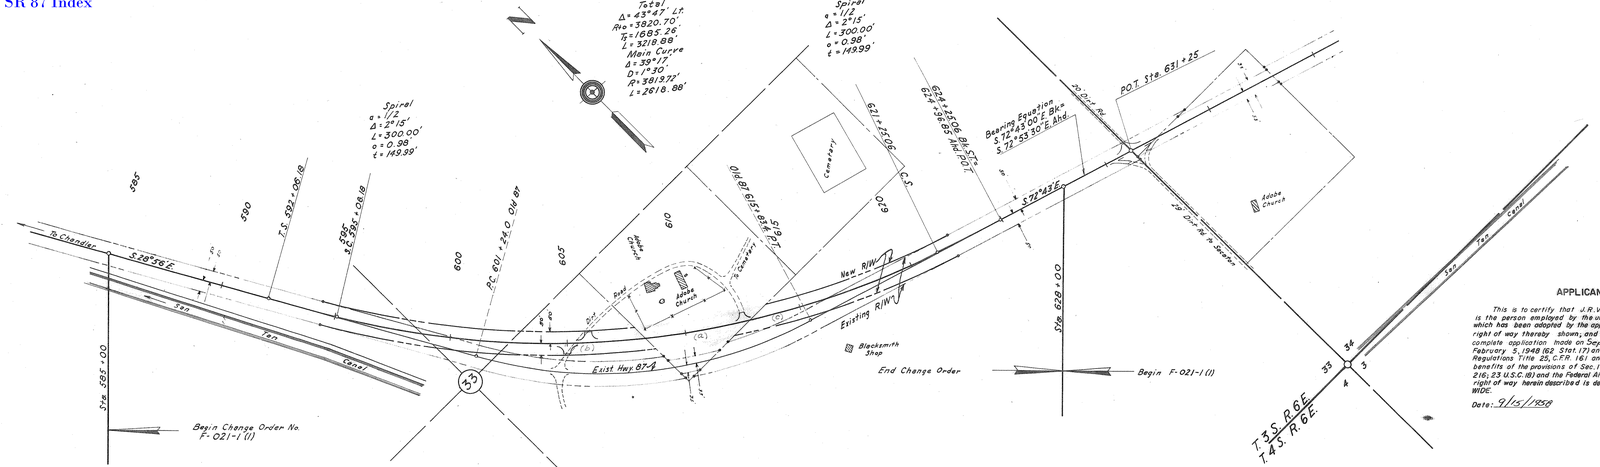

APPLICANT'S CERTIFICATE

This is to certify that J.R. VAN HORN, who subscribed the statement hereon, is the person employed by the undersigned applicant to prepare this map, which has been adopted by the applicant as the final location of the Highway right of way thereby shown; and that this map is filed as a part of the complete application made on Sept. 19, 1958, and pursuant to the Act of February 5, 1948 (62 Stat. 17) and appropriate sections of Departmental Regulations Title 25, C.F.R. 161 and in order that the applicant may obtain the benefits of the provisions of Sec. 17 Federal Aid Highway Act of Nov. 9, 1921 (42 Stat. 216), 23 U.S.C. 18) and the Federal Aid Highway Act of 1956. I further certify that the right of way herein described is desired for HIGHWAY RIGHT OF WAY 100' FEET WIDE.

Date: 9/15/1958

Wm. E. Lodge
State Highway Engineer

ARIZONA HIGHWAY DEPARTMENT

COOLIDGE MESA STATE HIGHWAY
PROJECT F-021-1 (1) (EXTENDED)
GILA INDIAN RESERVATION

RIGHT OF WAY MAP

Application for HIGHWAY RIGHT OF WAY 100' feet wide, 50' feet on each side of the center line of the Coolidge-Maricopa Co. Line, Project F-021-1 (1). (Extended)

ARIZONA HIGHWAY DEPARTMENT
Wm. E. Lodge
State Highway Engineer

UNITED STATES
DEPARTMENT OF THE INTERIOR
BUREAU OF INDIAN AFFAIRS
PIMA INDIAN AGENCY, SACATON, ARIZONA

This map is hereby approved pursuant to the provisions of the Act of February 5, 1948 (62 Stat. 17) and Departmental Regulations Title 25 C.F.R. 161, subject to any prior valid existing right or adverse claim, and to any and all conditions imposed by the Gila River Pima-Maricopa Indian Community Council as set forth in Resolution No. _____, Dated _____, 1959

Date: _____

Superintendent

ENGINEER'S AFFIDAVIT

I, J.R. VAN HORN, hereby certify that I am by occupation the Deputy State Engineer, employed by the Arizona Highway Department to make the survey of the Coolidge-Maricopa Co. Line Highway Right of Way Applied for by the Arizona Highway Department on Sept. 19, 1958, pursuant to the Act of February 5, 1948 (62 Stat. 17), and appropriate sections of Departmental Regulations Title 25 C.F.R. 161, covering 1.81 miles, beginning at Highway Engineer's Station 585+00.00 and ending at Highway Engineer's Station 628+00.00 as described and shown on this map; that the survey of said Highway was made under authority and under my supervision, Commencing on the 1 st day of June 1958 and ending on the 5 th day of June 1958 and that such survey is accurately represented on this map.

J.R. Van Horn
Deputy State Engineer

Subscribed and sworn to, before me this 15th day of September 1958

Yvonne E. Nelson
NOTARY PUBLIC, in and for the County of Maricopa, State of Arizona

My Commission expires February 29, 1960

ALIGNMENT AND RIGHT OF WAY WIDTHS APPROVED IN ACCORDANCE WITH HIGHWAY PLANS
DATE: 8-15-1958
R. Bruce Wilson
ASST. STATE ENGINEER

ARIZONA HIGHWAY DEPARTMENT
RIGHT OF WAY DIVISION

RIGHT OF WAY MAP OF
COOLIDGE-MESA
STATE HIGHWAY
FEDERAL PROJECT: F-021-1(1)(EXTENDED)
COOLIDGE-MARICOPA CO LINE SEC.
STA. 585+00 TO STA. 628+00
PINAL COUNTY

ALIGNMENT AND RIGHT OF WAY APPROVED IN ACCORDANCE WITH RESOLUTION DATED: SEPTEMBER 5, 1958, MINUTES OF THE ARIZONA HIGHWAY COMMISSION.

DRAWN BY	DATE	SCALE	CHECKED BY	FILE NO
W.R. BAILEY	7/25/58	1"=200'		A-11T-348
REVISION:	DATE:		REVISED BY:	