Click here for SR 87 Index

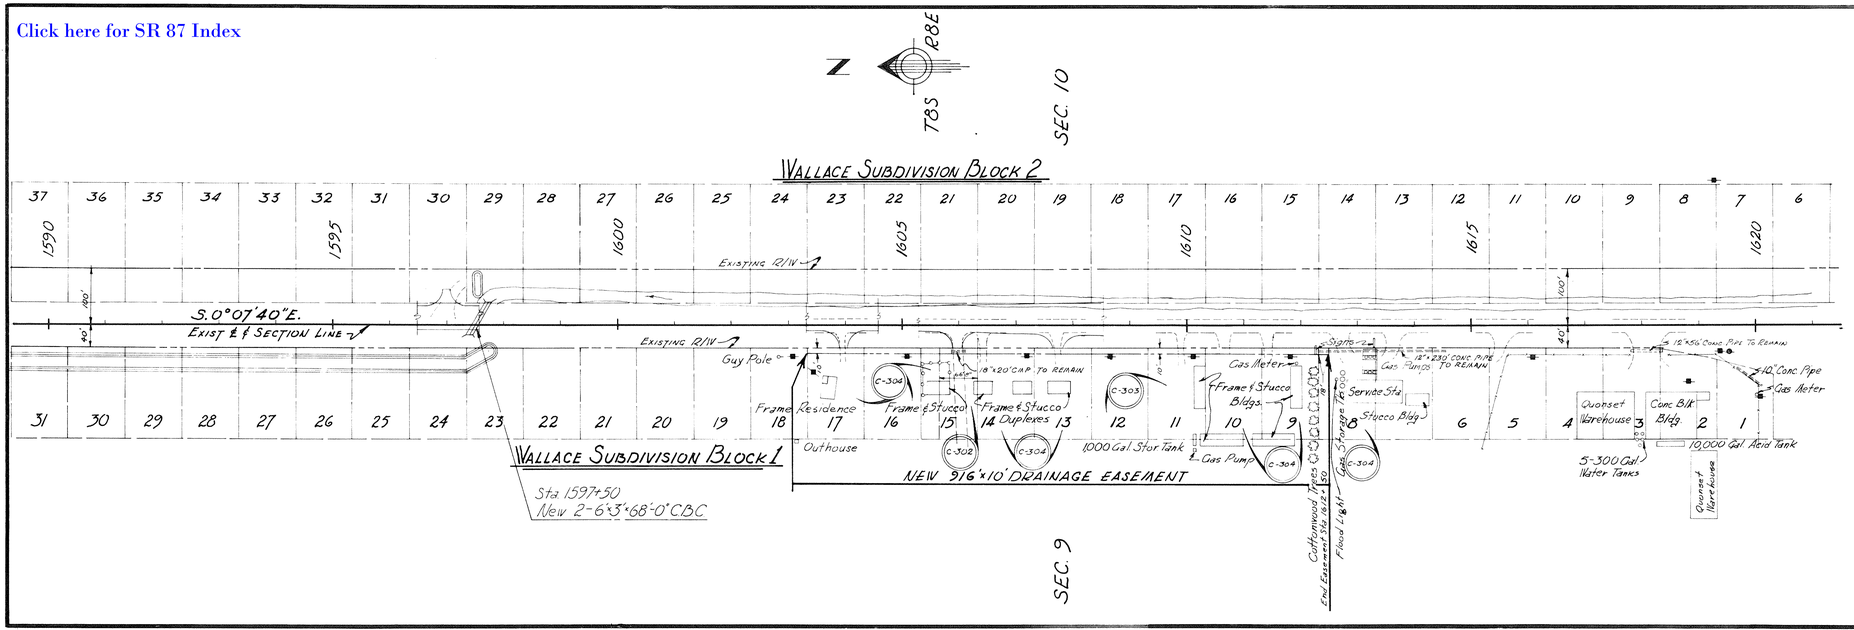

OWNERSHIP RECORD

ITEM NO.	OWNER	DESCRIPTION	ACREAGE TAKEN	ACREAGE REMAINING	DATE PROP. ACQUIRED
C-302	I. W. HICKS ET. UX.	PT. OF LOT 15 BLOCK 1 WALLACE SUBDIVISION SEC. 9 T8S R8E			
C-303	Dennis D. GETT	LOTS 11 & 12 BLOCK 1 WALLACE SUBDIVISION SEC. 9 T8S R8E			
C-304	A. A. WALLACE	LOTS 8,9,10,13,14,16,17 & PT. OF 15 BLOCK 1 WALLACE SUBDIVISION SEC. 9 T8S R8E			

ARIZONA HIGHWAY DEPARTMENT

RIGHT OF WAY DIVISION

RIGHT OF WAY MAP OF
PICACHO-FLORENCE JCT. HWY.
PICACHO-RANDOLPH

STATE PROJECT F-019-1(12)

FROM STATION TO STATION 1612+50

PINAL COUNTY

ALIGNMENT AND RIGHT OF WAY WIDTHS APPROVED IN ACCORDANCE WITH HIGHWAY PLANS

DATE: _____ ASSISTANT STATE ENGINEER

APPROVED IN ACCORDANCE WITH RESOLUTION DATED: _____ 19__, MINUTES OF THE ARIZONA HIGHWAY COMMISSION

DRAWN BY	T. Woody M.
DATE	1-17-61
SCALE	1" = 100'
CHECKED BY	
A.F.E. NO.	8724
DRAWING NUMBER	A-11T-368A