Click here for SR 88 Index

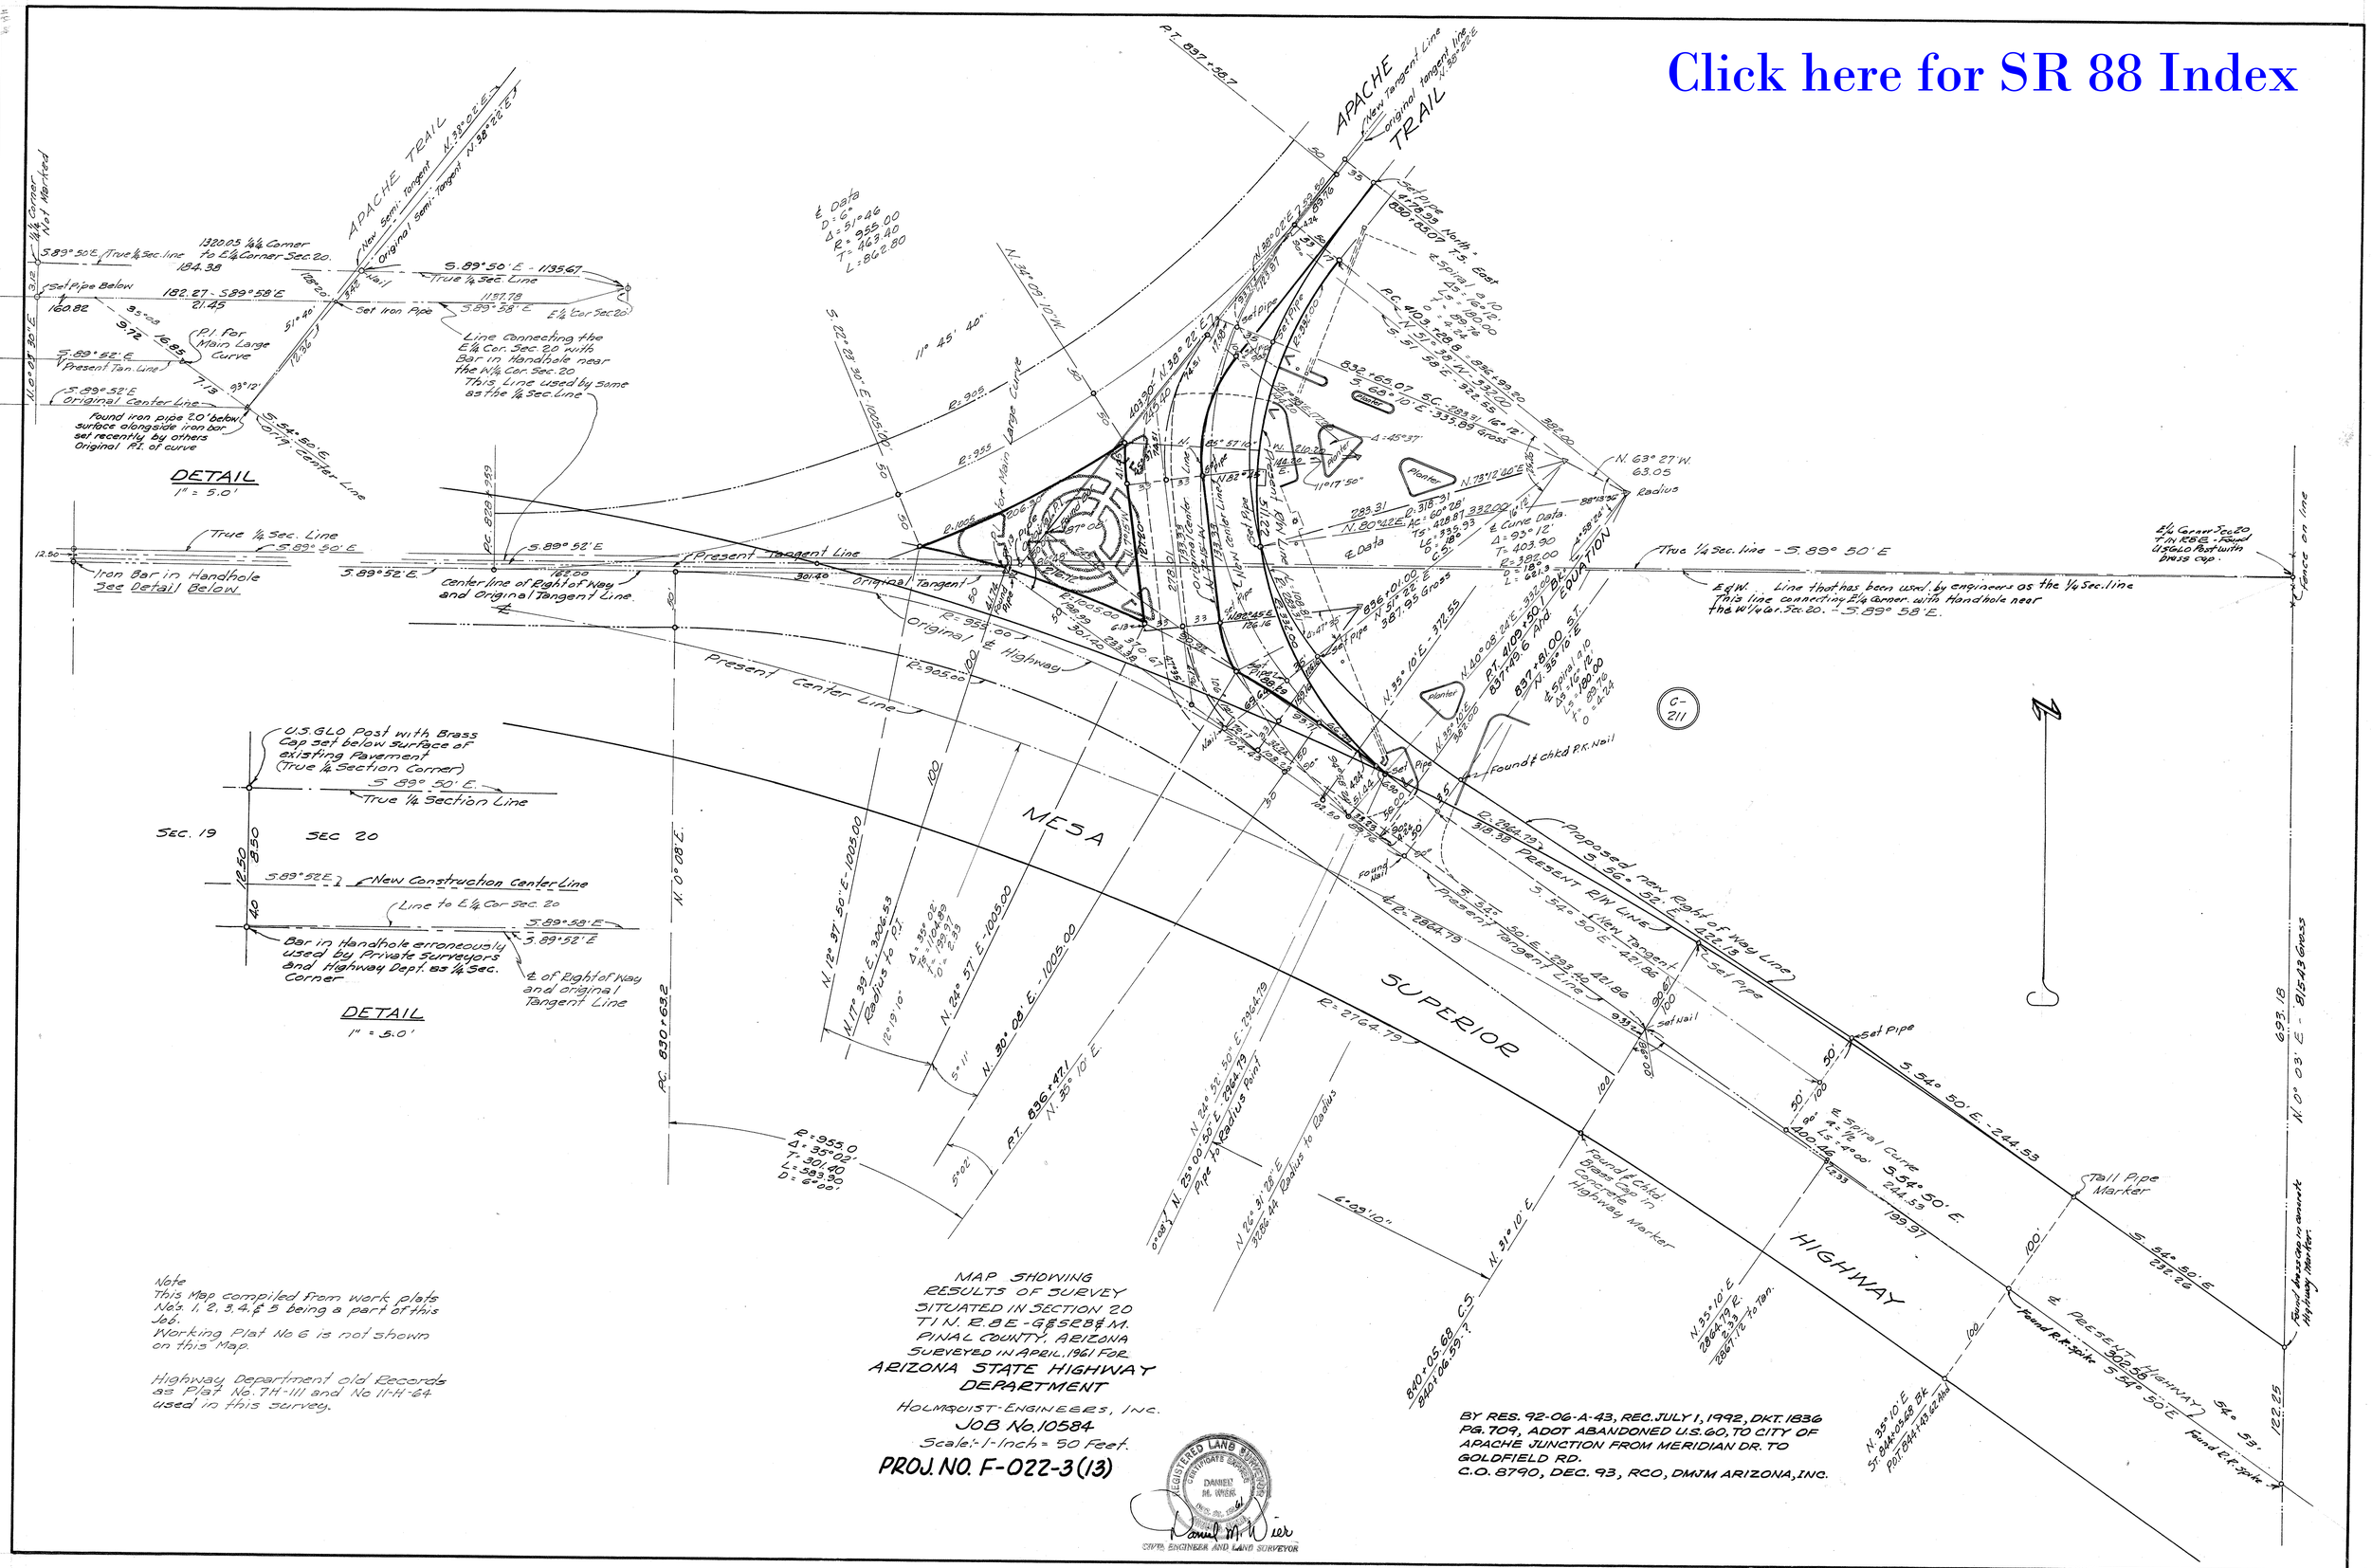

Note
This Map compiled from work plats Nos. 1, 2, 3, 4 & 5 being a part of this Job.
Working Plat No 6 is not shown on this Map.

Highway Department old Records as Plat No. 7H-111 and No 11-H-64 used in this survey.

MAP SHOWING
RESULTS OF SURVEY
SITUATED IN SECTION 20
T1 N. R.8 E - G&SRB&M.
PINAL COUNTY, ARIZONA
SUEVEYED IN APRIL, 1961 FOR
ARIZONA STATE HIGHWAY DEPARTMENT

HOLMQUIST-ENGINEERS, INC.
JOB No. 10584
Scale:- 1-Inch = 50 Feet.
PROJ. NO. F-022-3(13)

REGISTERED LAND SURVEYOR
DANIEL M. WIER
CERTIFICATE NO. 9729
CIVIL ENGINEER AND LAND SURVEYOR

BY RES. 92-06-A-43, REC. JULY 1, 1992, DKT. 1836 PG. 709, ADOT ABANDONED U.S. 60, TO CITY OF APACHE JUNCTION FROM MERIDIAN DR. TO GOLDFIELD RD.
C.O. 8790, DEC. 93, RCO, DMJM ARIZONA, INC.

E-11-T-391
E-9326