13-T-316

Click here for SR 89 Index

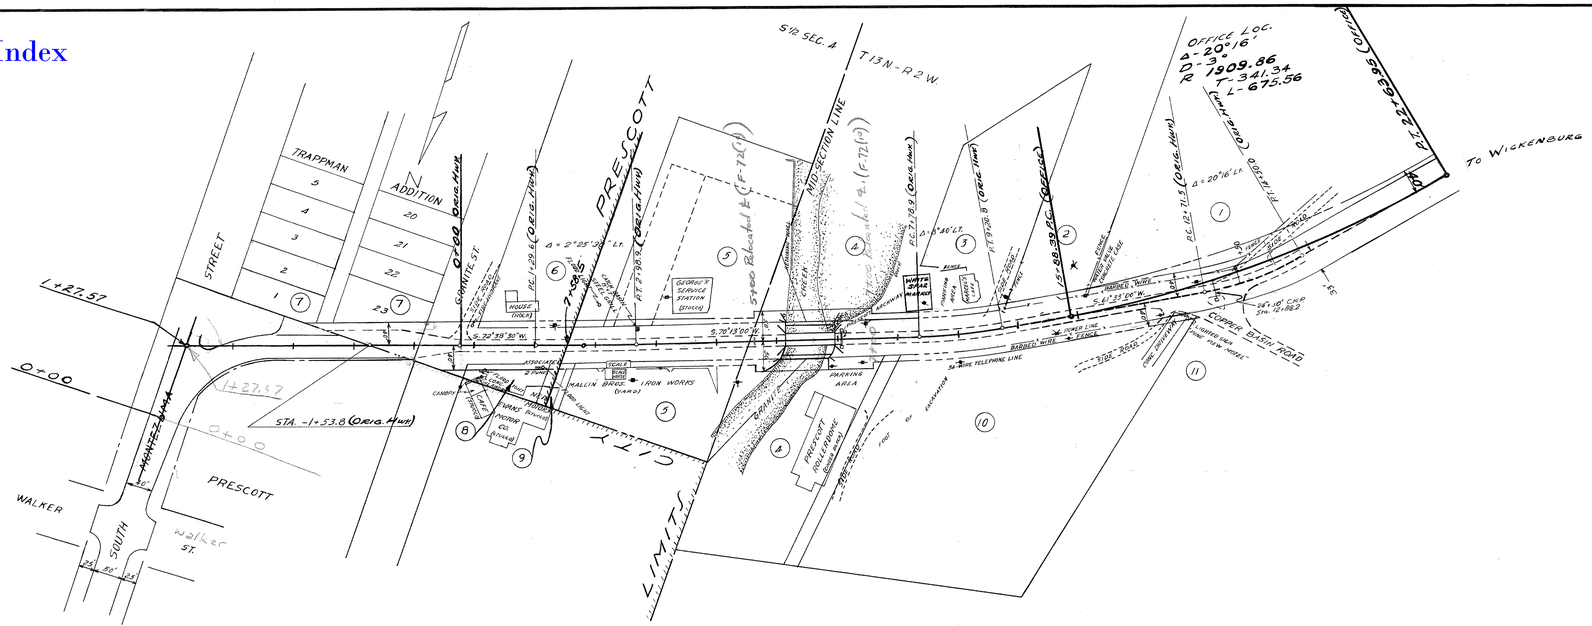

TABLE OF PROPERTY OWNERSHIP

ITEM #	OWNER'S NAME	ADDRESS	DESCRIPTION OF PROPERTY
1	COSTANTINO SAVOINI, ET AL	PRESCOTT 3910	SE¼ SW¼ SEC. 4, T 13 N - R 2 W, S. OF HWY.
2	JOHN G. JORGENSEN, ET UX	" 3915	S½ SW¼ SEC. 4, T 13 N - R 2 W, S. OF HWY.
3	FRANCIS L. GENSEL	" 3916	SE¼ SW¼ SEC. 4, T 13 N - R 2 W, S. OF HWY.
4	GEORGE E. JONES, ET UX	" 3917	E½ SW¼ SEC. 4, T 13 N - R 2 W, N & S. OF HWY.
5	MALLIN BROS. IRON & METAL	" 3918	S½ SEC. 4, T 13 N - R 2 W, N. & S. OF HWY.
6	HAROLD D. DESPAIN, ET UX	" 3919	SW¼ SE¼ SEC. 4, T 13 N - R 2 W, S. OF HWY.
7	PASSOC DESTRI-BUTING CORP.	" 3920	LOTS 1 & 23, TRAPPMAN ADDITION
8	JESSE M. SARGENT, ET UX	" 3921 14 A	SW¼ SE¼ SEC. 4, T 13 N - R 2 W, N. OF HWY.
9	WILLIAM P. AVEN, ET UX	" 3922	SW¼ SE¼ SEC. 4, T 13 N - R 2 W, N. OF HWY.
10	J. D. ANDERSON, ET UX	" 3923	E½ SW¼ SEC. 4, T 13 N - R 2 W, N. OF HWY.
11	JOSEPH A. NELSON, ET UX	" 3924	E½ SW¼ SEC. 4, T 13 N - R 2 W, N. OF HWY.

OWNERSHIP CHECK

DATE	BY
1-7-50	GUARANTEE TITLE & TRUST CO. PRESCOTT

ARIZONA HIGHWAY DEPARTMENT
RIGHT OF WAY DIVISION

RIGHT OF WAY MAP
WICKENBURG-PRESCOTT HWY.
GRANITE CREEK BRIDGE

FROM STA. -1+53.8 TO STA. 14+50.0
FI. 72 (10)
YAVAPAI CO.

In accordance with resolution dated 1-31-50 minutes of Arizona State Highway Commission.

Approved for R/W Acquisition: [signature]
Assistant Deputy State Engineer

DATE: 1-26-50

DRAWN BY:	DATE	SCALE	FILE NO.
VENSEL	1-25-50	1" = 100'	13-T-316