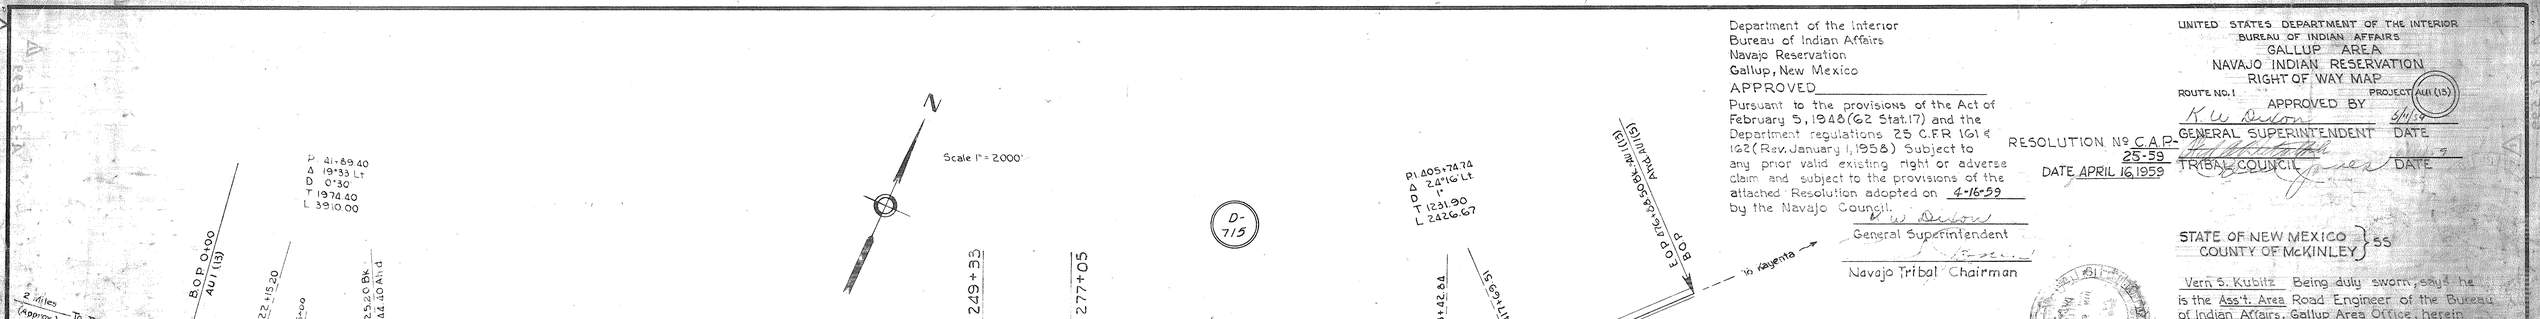

9.028-Miles
318± Acres

R.O.W. WIDTHS ~℄ STATIONS			
LEFT		RIGHT	
Sta. to Sta.		Sta. to Sta.	
0+00 - 249+33	200'	0+00 - 35+00	75'
249+33* - 277+05	75'	35+00 - 249+33	100'
277+05 - 476+88.5	190'	249+33* - 277+05	75'
		277+05 - 476+88.5	110'

*Stationing on R.O.W. Line shortened or extended to terminate at property line.

Note: Right of Way widths shown are not to scale.

Department of the Interior
Bureau of Indian Affairs
Navajo Reservation
Gallup, New Mexico

APPROVED _____

Pursuant to the provisions of the Act of February 5, 1948 (62 Stat. 17) and the Department regulations 25 C.F.R. 161 & 162 (Rev. January 1, 1958) Subject to any prior valid existing right or adverse claim and subject to the provisions of the attached Resolution adopted on 4-16-59 by the Navajo Council.

K. W. Dixon
General Superintendent

Navajo Tribal Chairman

RESOLUTION No. C.A.P.-25-59
DATE APRIL 16, 1959

The state of Arizona being satisfied that the map and survey hereon shown is of sufficient accuracy herewith accept this map of definite location.

STATE OF ARIZONA
DATE Dec. 7, 1961 APPROVED Wm. E. Lockey
DATE _____ APPROVED _____

ARIZONA STATE HIGHWAY DEPARTMENT
RIGHT OF WAY PLANS DIVISION
MAP NO. A-3-T-599
SHEET 1 of 14

UNITED STATES DEPARTMENT OF THE INTERIOR
BUREAU OF INDIAN AFFAIRS
GALLUP AREA
NAVAJO INDIAN RESERVATION
RIGHT OF WAY MAP

ROUTE NO. 1 PROJECT AU1 (13)

APPROVED BY
K. W. Dixon 5/11/59
GENERAL SUPERINTENDENT DATE

TRIBAL COUNCIL DATE

STATE OF NEW MEXICO } SS
COUNTY OF McKINLEY }

Vern S. Kubitz Being duly sworn, says he is the Ass't. Area Road Engineer of the Bureau of Indian Affairs, Gallup Area Office, hereinafter designated the applicant, that the survey of project AU1 (13) in the Navajo Indian Reservation, County of Coconino was made under his direction and authority of the Bureau of Indian Affairs, and that survey is accurately represented on this map which consists of one (1) sheet.

Bureau of Indian Affairs
By _____
Ass't. Area Road Engineer

Sworn and Supscribed to me on this 5th day of June 1959
Notary Public in and for the County of Mc Kinley

My Commission Expires October 12, 1961
Mrs. Flora P. Yazzie

AU1(13)

Click here for US 160 Index