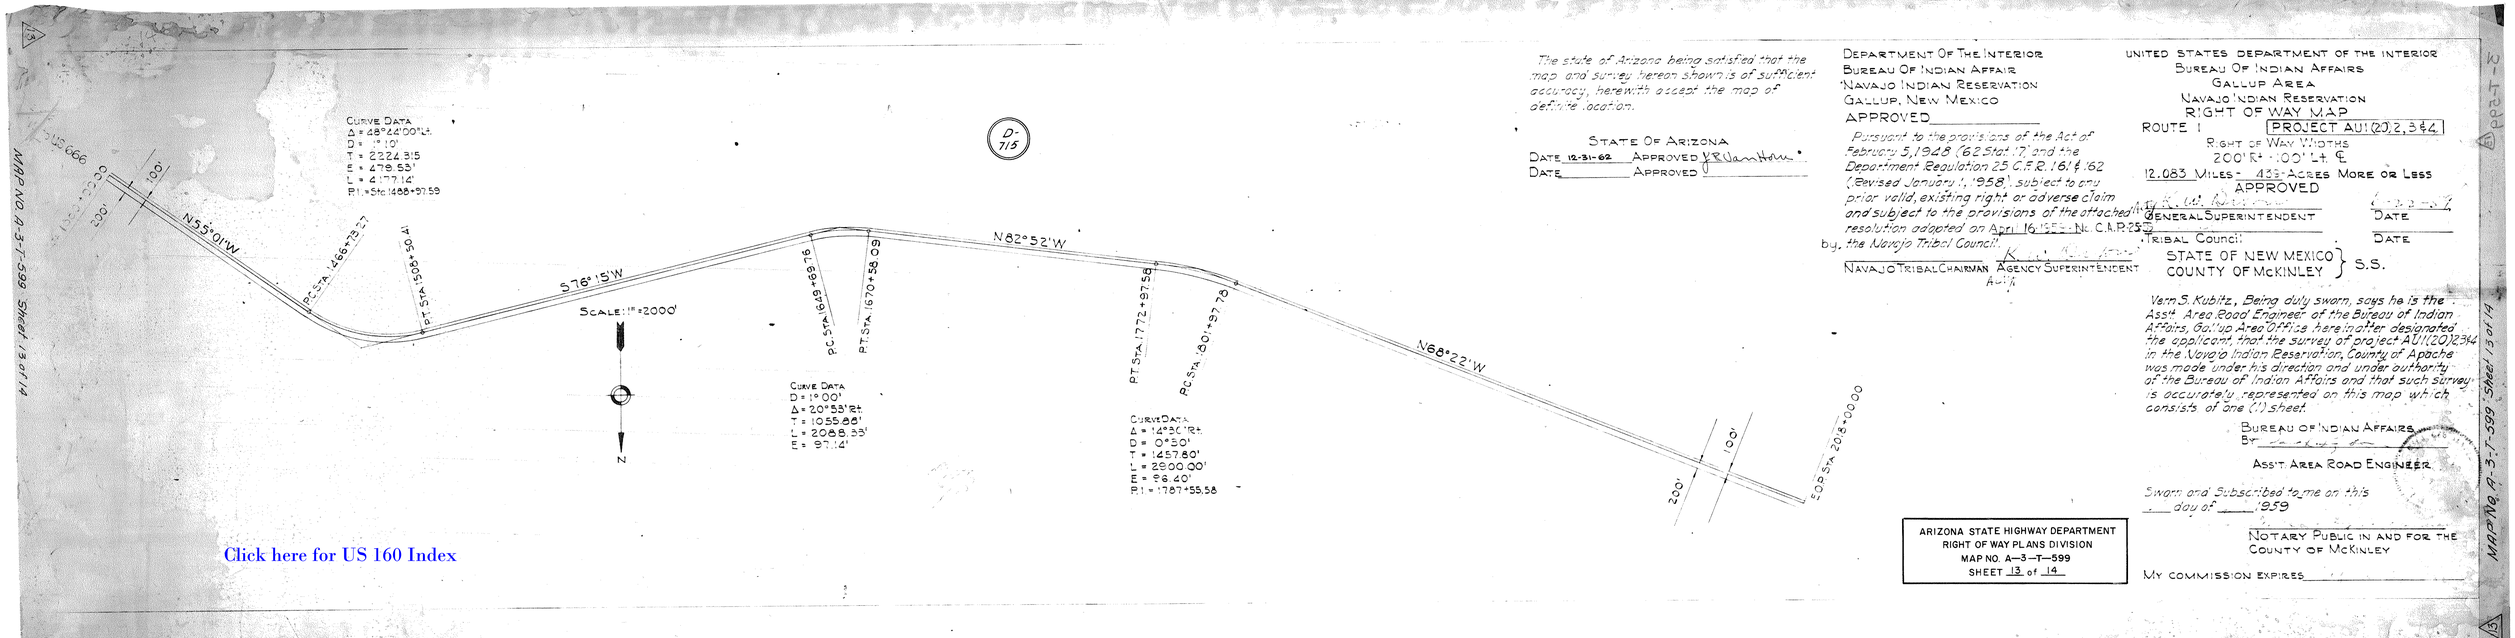

The state of Arizona being satisfied that the map and survey hereon shown is of sufficient accuracy, herewith accept the map of definite location.

STATE OF ARIZONA

DATE 12-31-62 APPROVED V R Van Horn

DATE _____ APPROVED _____

DEPARTMENT OF THE INTERIOR
BUREAU OF INDIAN AFFAIR
NAVAJO INDIAN RESERVATION
GALLUP, NEW MEXICO
APPROVED _____

Pursuant to the provisions of the Act of February 5, 1948 (62 Stat. 17) and the Department Regulation 25 C.F.R. 161.4 & 162 (Revised January 1, 1958) subject to any prior valid, existing right or adverse claim and subject to the provisions of the attached resolution adopted on April 16, 1959 No. C.M.P. 259 by the Navajo Tribal Council.

NAVAJO TRIBAL CHAIRMAN — AGENCY SUPERINTENDENT

UNITED STATES DEPARTMENT OF THE INTERIOR
BUREAU OF INDIAN AFFAIRS
GALLUP AREA
NAVAJO INDIAN RESERVATION
RIGHT OF WAY MAP

ROUTE 1 — PROJECT AU1(20)2, 3 & 4

RIGHT OF WAY WIDTHS
200' Rt. 100' Lt. ℄

12.083 MILES - 433 ACRES MORE OR LESS

APPROVED

GENERAL SUPERINTENDENT — DATE

TRIBAL COUNCIL — DATE

STATE OF NEW MEXICO } S.S.
COUNTY OF MCKINLEY }

Vern S. Kubitz, Being duly sworn, says he is the Asst. Area Road Engineer of the Bureau of Indian Affairs, Gallup Area Office, hereinafter designated the applicant, that the survey of project AU1(20)2,3&4 in the Navajo Indian Reservation, County of Apache was made under his direction and under authority of the Bureau of Indian Affairs and that such survey is accurately represented on this map which consists of one (1) sheet.

BUREAU OF INDIAN AFFAIRS
By _____
ASST. AREA ROAD ENGINEER

Sworn and Subscribed to me on this ____ day of _____ 1959

NOTARY PUBLIC IN AND FOR THE COUNTY OF MCKINLEY

MY COMMISSION EXPIRES _____

ARIZONA STATE HIGHWAY DEPARTMENT
RIGHT OF WAY PLANS DIVISION
MAP NO. A—3—T—599
SHEET 13 of 14

MAP NO. A-3-T-599 Sheet 13 of 14

PART-2