Click here for US 160 Index

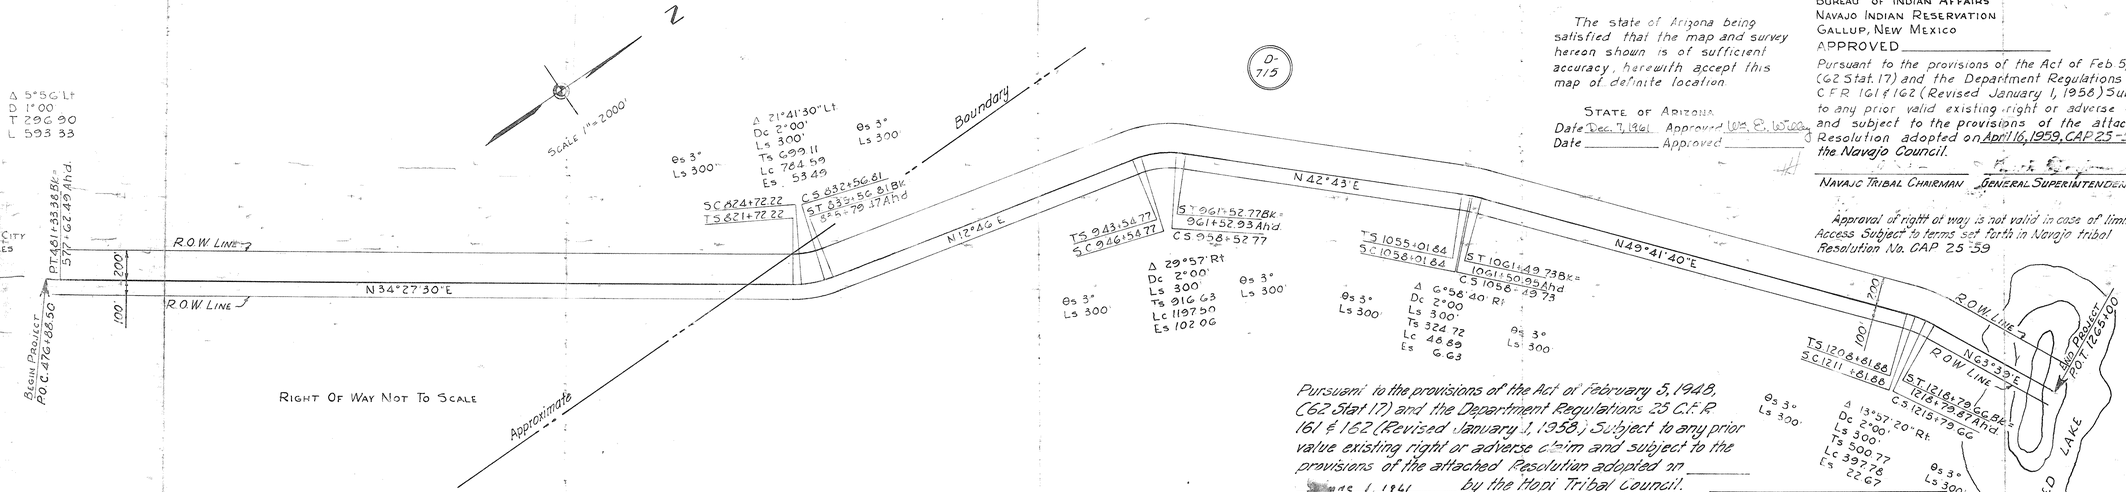

The state of Arizona being satisfied that the map and survey hereon shown is of sufficient accuracy, herewith accept this map of definite location.

STATE OF ARIZONA
Date Dec. 7, 1961 Approved W. E. Wilson
Date _____ Approved _____

DEPARTMENT OF THE INTERIOR
BUREAU OF INDIAN AFFAIRS
NAVAJO INDIAN RESERVATION
GALLUP, NEW MEXICO
APPROVED _____

Pursuant to the provisions of the Act of Feb 5, 1948 (62 Stat. 17) and the Department Regulations 25 C.F.R. 161 & 162 (Revised January 1, 1958) Subject to any prior valid existing right or adverse claim and subject to the provisions of the attached Resolution adopted on April 16, 1959, CAP 25-59 by the Navajo Council.

NAVAJO TRIBAL CHAIRMAN GENERAL SUPERINTENDENT

Approval of right of way is not valid in case of limited Access Subject to terms set forth in Navajo tribal Resolution No. CAP 25-59

UNITED STATES DEPARTMENT OF THE INTERIOR
BUREAU OF INDIAN AFFAIRS
GALLUP AREA
HOPI & NAVAJO INDIAN RESERVATION
RIGHT OF WAY MAP
ROUTE NO. 1 PROJECT AU1(5)2&4
RIGHT OF WAY WIDTHS
13.098 Mi. Approx. -200' Lt. - 100' Rt. & -200 Ac±

State of New Mexico } SS
County of McKinley }
Vern S. Kubitz Being duly sworn, says he is the Ass't. Area Road Engineer of the Bureau of Indian Affairs, Gallup Area Office, hereinafter designated the applicant, that the survey of Project AU1(5)2&4 in Hopi & Navajo Indian Reservation, County of Coconino was made under his direction and under authority of the Bureau of Indian Affairs and that such survey is accurately represented on this map which consists of one (1) sheet.

Bureau of Indian Affairs
By _____
Ass't. Area Road Engineer

Sworn and Subscribed to me on this ____ day of ____ 1959.

Notary Public in and for the County of McKinley
My Commission Expires _____

Pursuant to the provisions of the Act of February 5, 1948, (62 Stat 17) and the Department Regulations 25 C.F.R. 161 & 162 (Revised January 1, 1958,) Subject to any prior value existing right or adverse claim and subject to the provisions of the attached Resolution adopted on _____ June 1, 1961 by the Hopi Tribal Council.

Hopi Tribal Chairman
W. E. O'Hara
General Superintendent

ARIZONA STATE HIGHWAY DEPARTMENT
RIGHT OF WAY PLANS DIVISION
MAP NO. A-3-T-599
SHEET 2 of 14

AU1(5)2&4