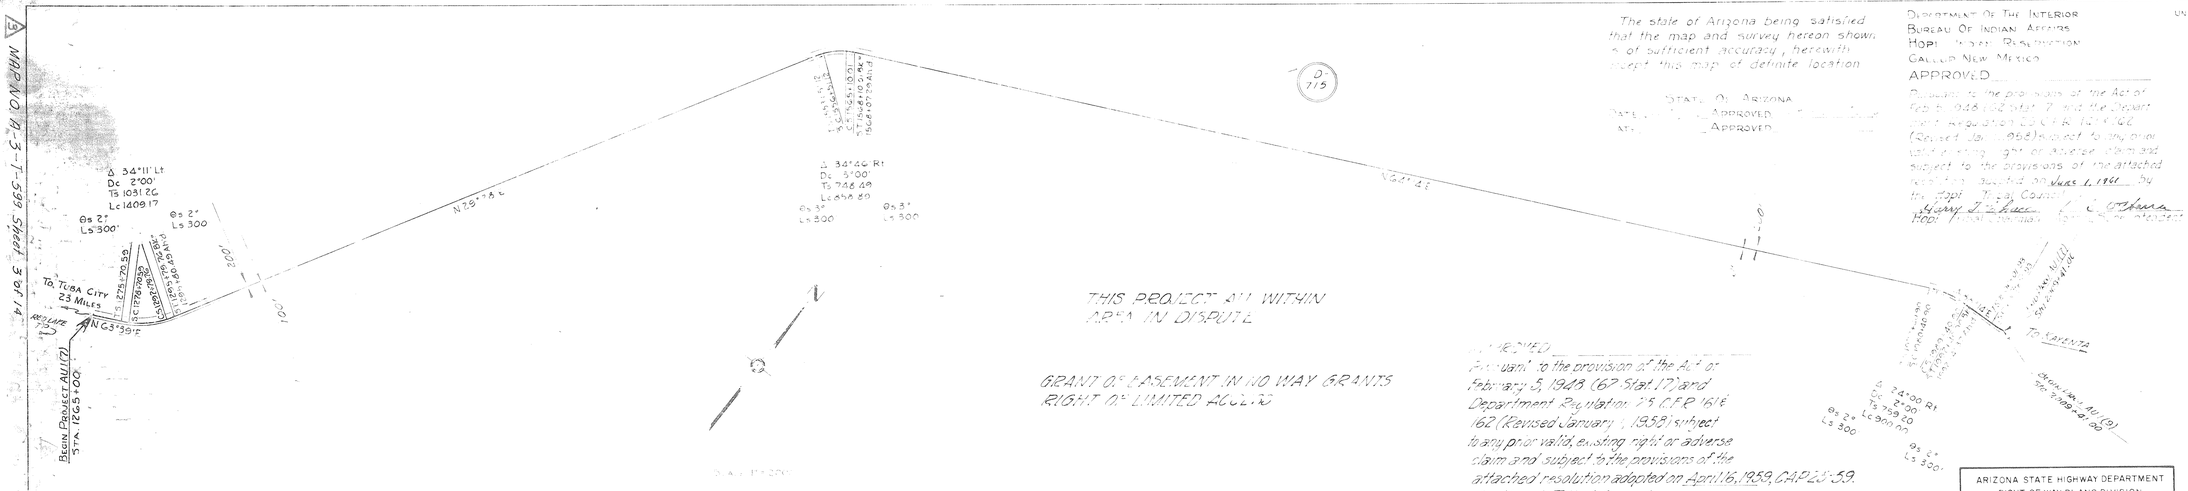

The state of Arizona being satisfied that the map and survey hereon shown is of sufficient accuracy, herewith accept this map of definite location

STATE OF ARIZONA
DATE _____ APPROVED _____
AT _____ APPROVED _____

DEPARTMENT OF THE INTERIOR
BUREAU OF INDIAN AFFAIRS
HOPI INDIAN RESERVATION
GALLUP NEW MEXICO
APPROVED _____

Pursuant to the provisions of the Act of Feb 5, 1948 (62 Stat. 17) and the Department Regulation 25 C.F.R. 161 & 162 (Revised Jan. 1, 1958) subject to any prior valid existing right or adverse claim and subject to the provisions of the attached resolution adopted on June 1, 1961 by the Hopi Tribal Council

Harry T. Thuce
Hopi Tribal Chairman

C. O. Ohana
Agency Superintendent

UNITED STATES DEPARTMENT OF THE INTERIOR
BUREAU OF INDIAN AFFAIRS
GALLUP AREA
NAVAJO HOPI INDIAN RESERVATION
RIGHT OF WAY MAP
ROUTE 1 PROJECTS AU1(7)
RIGHT OF WAY WIDTHS
200' Lt - 100' Rt ℄
14.10 MILES 5.0.43 ACRES MORE OR LESS

STATE OF NEW MEXICO
COUNTY OF McKINLEY } ss

Vern S. Kubitz Being duly sworn, says he is the Asst Area Road Engineer of the Bureau of Indian Affairs Gallup Area Office, hereinafter designated the applicant that the survey of project AU1(7) in Navajo & Hopi Indian Reservation, Counties of Coconino & Navajo was made under his direction and under authority of the Bureau of Indian Affairs and that such survey is accurately represented on this map which consists of [illegible] sheet

Bureau of Indian Affairs
By _____
Asst Area Road Engineer

Sworn and Subscribed to me on this 13 day of June 1961

Scotty K. Kenny
Notary Public in and for the County of McKinley

My Commission Expires August 13, 1962

ARIZONA STATE HIGHWAY DEPARTMENT
RIGHT OF WAY PLANS DIVISION
MAP NO. A-3-T-599
SHEET 3 of 14

AU1(7) SHEET 1 OF 1

MAP NO. A-3-T-599 Sheet 3 of 14

MAP NO. A-3-T-599 Sheet 3 of 14

Click here for US 160 Index