Click here for US 160 Index

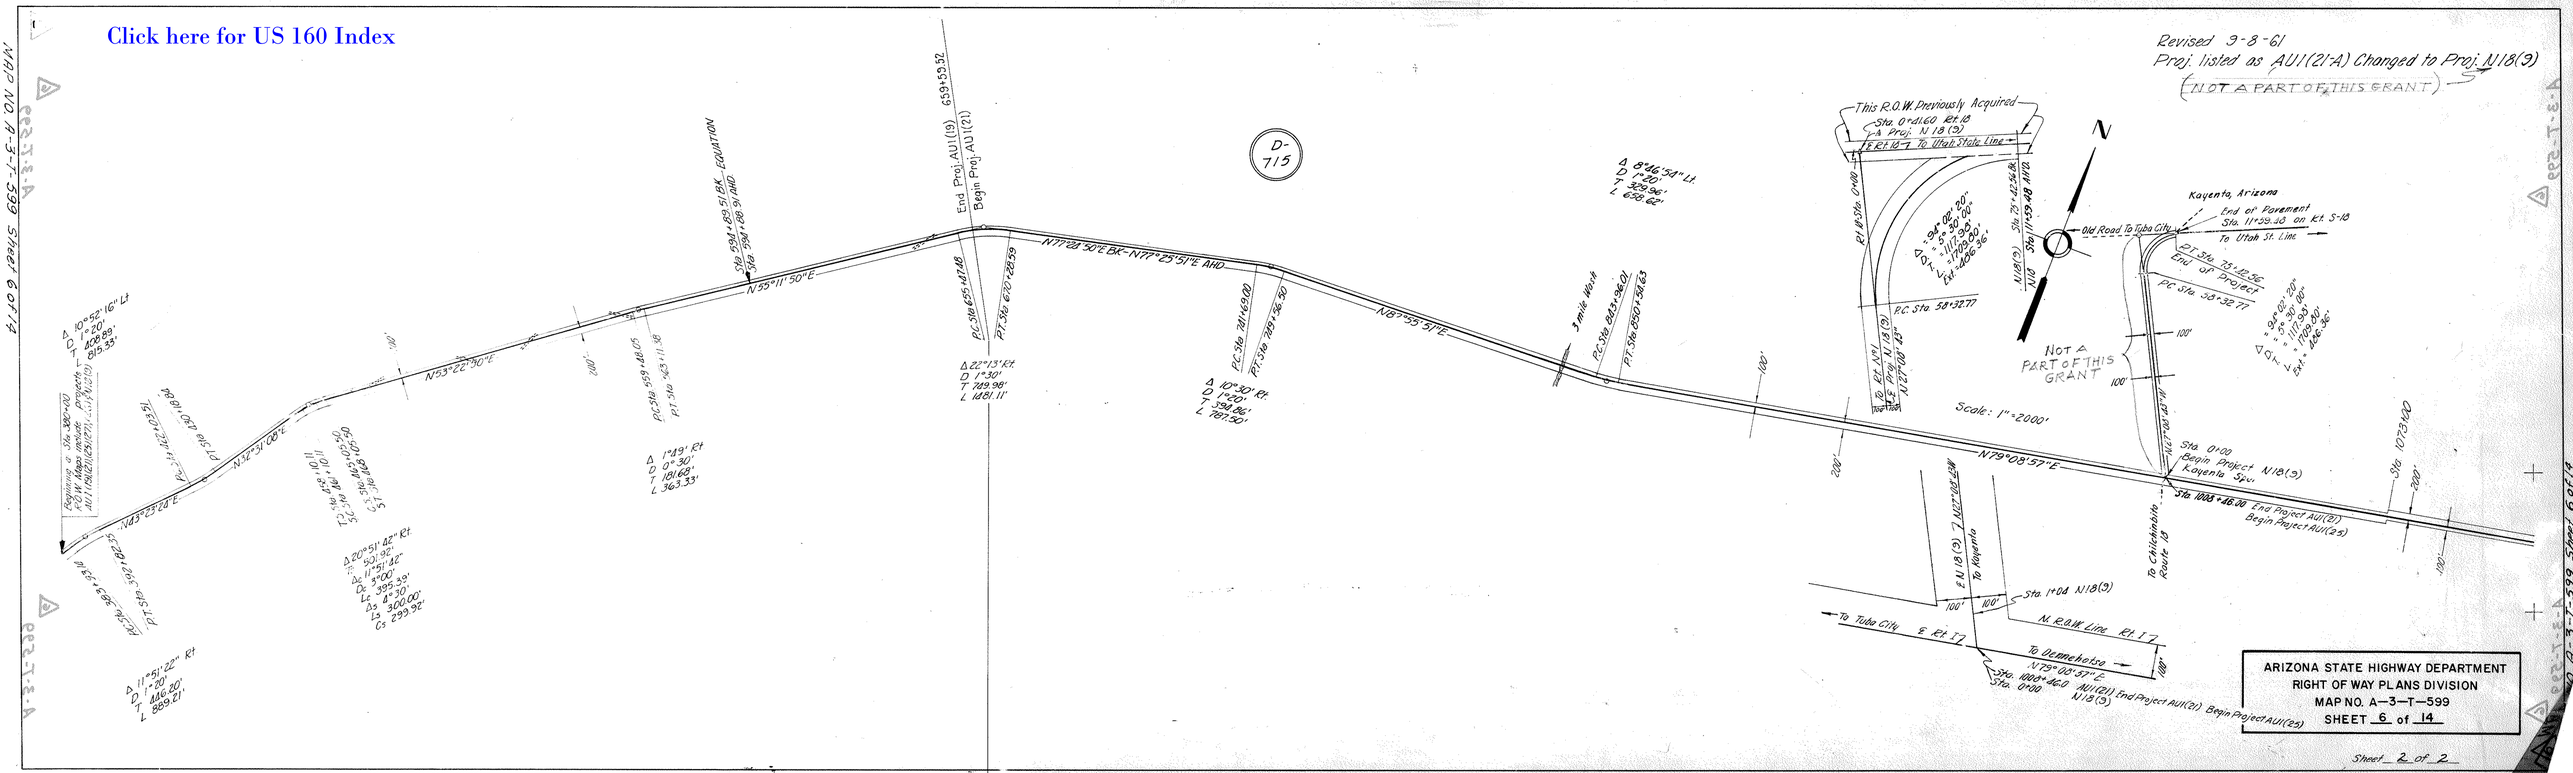

ARIZONA STATE HIGHWAY DEPARTMENT
RIGHT OF WAY PLANS DIVISION
MAP NO. A—3—T—599
SHEET 6 of 14

Sheet 2 of 2

MAP NO. A-3-T-599 Sheet 6 of 14