a

MAP NO. A-3-T-599 Sheet 8 of 14

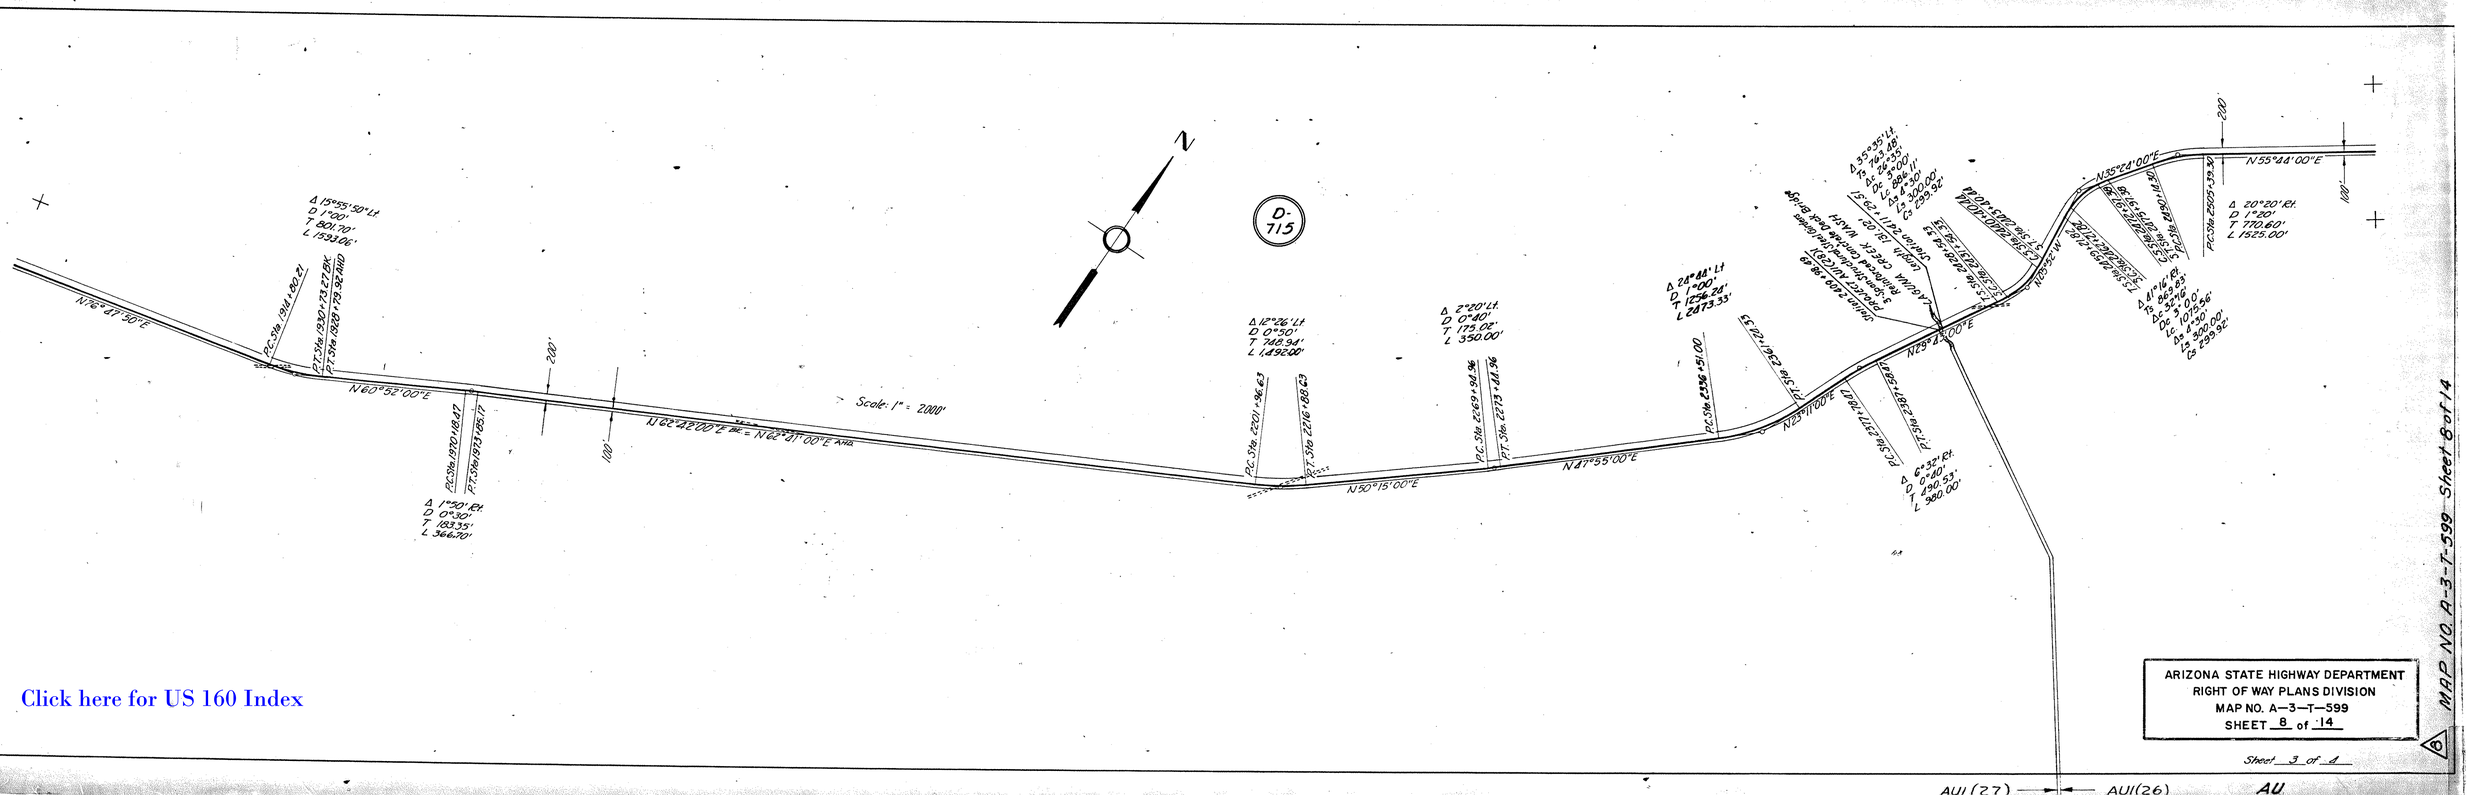

ARIZONA STATE HIGHWAY DEPARTMENT
RIGHT OF WAY PLANS DIVISION
MAP NO. A-3-T-599
SHEET 8 of 14

Sheet 3 of 4

AU(27) AU(26) AU

MAP NO. A-3-T-599 Sheet 8 of 14