Click here for US 191 Index

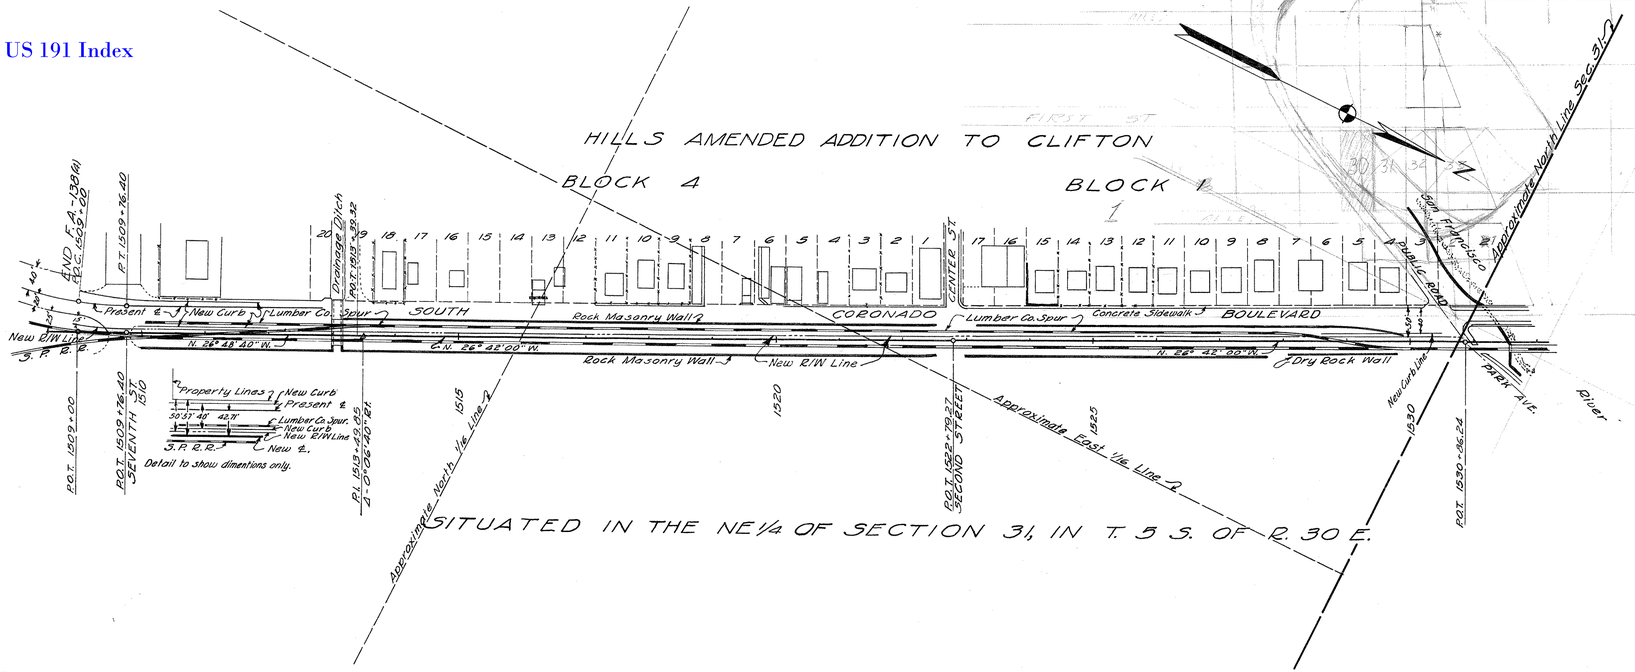

ARIZONA HIGHWAY DEPARTMENT

RIGHT OF WAY DIVISION

RIGHT OF WAY MAP
DUNCAN-CLIFTON HWY.
CLIFTON STREETS
FROM STA. 1509+54.28 TO STA. 1530+86.24
NON F.A.-138(1950)
GREENLEE CO.

In accordance with resolution dated minutes of Arizona State Highway Commission.

Approved for R/W Acquisition: [signature]
Assistant Deputy State Engineer

DATE: 1-5-50

DRAWN BY:	DATE	SCALE	FILE NO.
STANHAGEN	6-21-1949	1" = 100'	6-T-80