Click here for US 191 Index

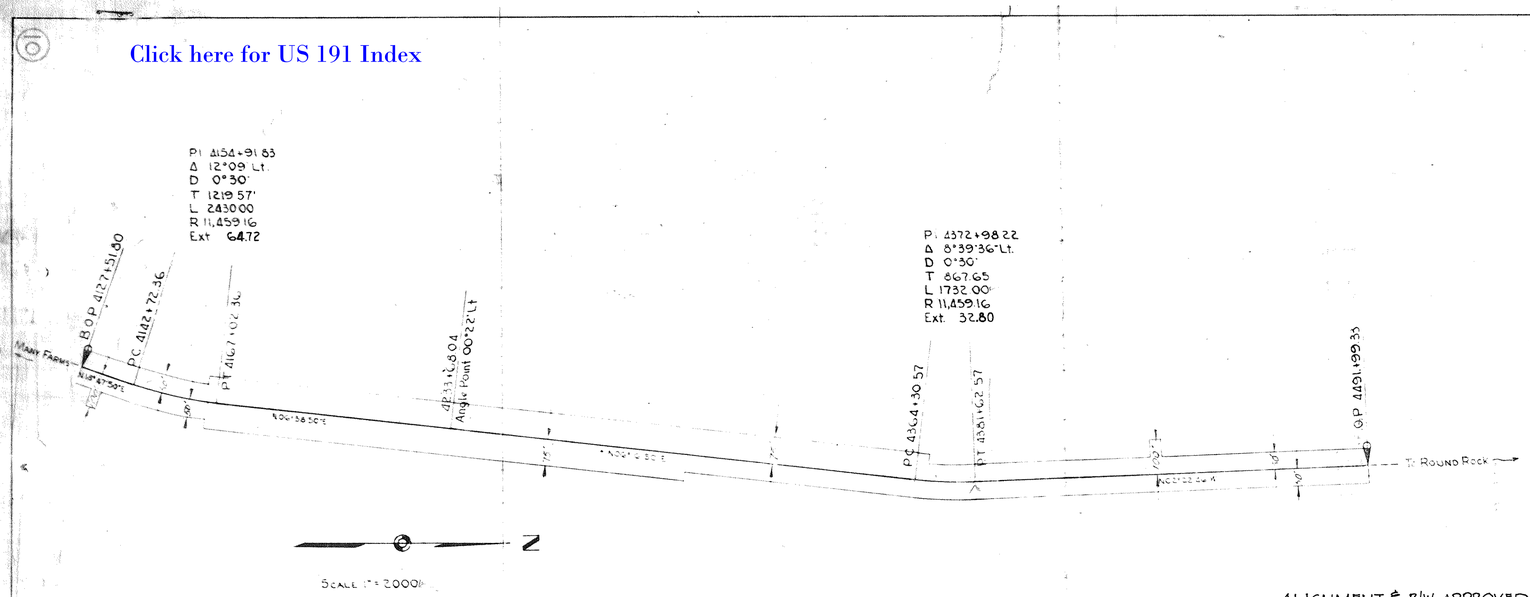

Note
Right-of-Way widths shown not to scale.

ALIGNMENT & R/W APPROVED BY THE ARIZONA HWY. COMMISSION AT THEIR MEETING OF 6-15-70 AND BY RESOLUTION 70-555 ACCEPTED THESE INDIAN ROUTES AS STATE HIGHWAY 63.

Department of the Interior
Bureau of Indian Affairs
Navajo Reservation
Gallup, New Mexico
A.F.F.O. 21
Pursuant to the provisions of the Act of February 5, 1948 (62 Stat. 17) the Secretary of the Interior by 25 CFR 161.162 Revised January 1, 1959, Subject to any prior valid existing right or adverse claim and subject to the provisions of the attached Resolution adopted on _____ by the Navajo Tribal Council, Window Rock, Arizona, approved by Superintendent, Navajo Area, Navajo Tribal Chairman

RESOLUTION No. _____
DATE _____

RIGHT OF WAY WIDTHS		
STATION	Lt	Rt
4127+51.80		
4132+00	50'	50
4135+00		100
4164+00		50
4316+00	75'	75
4368+00		
4431+00	50'	50'
4434+00	100	
4491+99.33	50	

The state of Arizona being satisfied that the map and survey hereon shown is of sufficient accuracy, herewith accept this map of definite location.

Approved _____ Date _____

Approved _____ Date _____

UNITED STATES DEPARTMENT OF THE INTERIOR
BUREAU OF INDIAN AFFAIRS
GALLUP AREA
NAVAJO RESERVATION
RIGHT OF WAY MAP

N 34

ROUTE No 8 PROJECT N8P(12)

RIGHT OF WAY WIDTHS
For widths, see tables

6.902 MILES 105.47 ACRES MORE OR LESS

STATE OF NEW MEXICO }
COUNTY OF McKINLEY } SS

Vern S. Kubitz Being duly sworn, says he is the Ass't Area Road Engineer of the Bureau of Indian Affairs, Gallup Area Office, herein after designated the applicant, that the survey of project N8P(12) in the Navajo Reservation, County of Apache was made under his direction and authority of the Bureau of Indian Affairs, and that survey is accurately represented on this map which consists of one (1) sheet

Bureau of Indian Affairs
By Vern S. Kubitz
Ass't Area Road Engineer

Sworn and Subscribed to me on this 4th day of August 1959
Scattyn Begay
Notary Public in and for the County of McKinley.
My Commission Expires August 13, 1962