Click here for US 191 Index

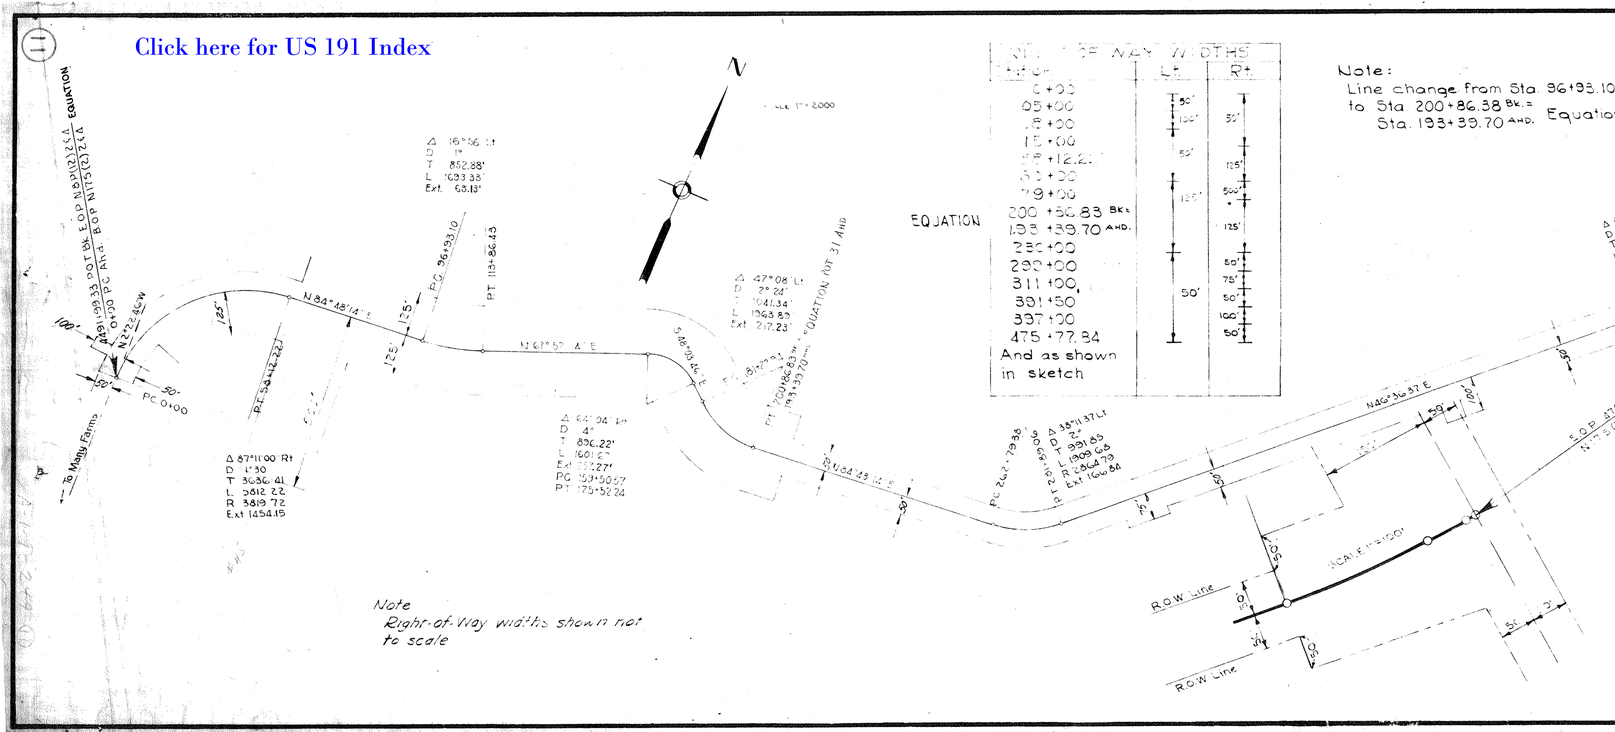

Note:
Line change from Sta. 96+93.10 to Sta. 200+86.38 Bk. = Sta. 193+39.70 Ahd. Equation

The state of Arizona being satisfied that the map and survey hereon shown is of sufficient accuracy, herewith accept this map of definite location.

8/19/71
Approved Date

Approved Date

UNITED STATES DEPARTMENT OF THE INTERIOR
BUREAU OF INDIAN AFFAIRS
GALLUP AREA
NAVAJO RESERVATION
RIGHT OF WAY MAP
ROUTE Nº 17 PROJECT N17S(2)

N 52

N 51

RIGHT OF WAY WIDTHS
For widths see tables
9.205 MILES 197.82 ACRES MORE OR LESS
STATE OF NEW MEXICO } SS
COUNTY OF McKINLEY }

Vern S. Kubitz Being duly sworn, says he is the Ass't Area Road Engineer of the Bureau of Indian Affairs, Gallup Area Office, herein after designated the applicant, that the survey of project N17S(2) in the Navajo Reservation, County of Apache was made under his direction and authority of the Bureau of Indian Affairs, and that survey is accurately represented on this map which consists of one (1) sheet.

Bureau of Indian Affairs
Vern S. Kubitz
Ass't Area Road Engineer

Sworn and Subscribed to me on this 4th day of August 1959
Scotty N. Begay
Notary Public in and for the County of McKinley
My Commission Expires August 13, 1962

ALIGNMENT & R/W APPROVED BY THE ARIZONA HWY. COMMISSION AT THEIR MEETING OF 6-15-70 AND BY RESOLUTION 70-55 ACCEPTED THESE INDIAN ROUTES AS STATE HIGHWAY 63.

Department of the Interior
Bureau of Indian Affairs
Navajo Reservation
Gallup, New Mexico
APPROVED
Pursuant to the provisions of the Act of February 5, 1948 (62 Stat. 17) and the Department regulations 25 C.F.R. 161 & 162 (Revised January 1, 1958) Subject to any prior valid existing right or adverse claim and subject to the provisions of the attached Resolution adopted on _____ by the Navajo Council.

RESOLUTION Nº _____
DATE _____

Paul Jones — Navajo Tribal Chairman
K. W. Dixon — Act. General Superintendent

SHEET 1 of 1