U.S. DEPARTMENT OF THE INTERIOR
BUREAU OF INDIAN AFFAIRS
NAVAJO AREA — BRANCH OF ROADS

NAVAJO INDIAN RESERVATION
RIGHT OF WAY MAP

ROUTE NO. 8 PROJ. N8(14) LENGTH 12.310 MI.

100' Feet left and 100' Feet right of ℄ of road. 299 Acres ±

STATE OF ARIZONA
COUNTY OF APACHE } S.S.

John A. Benally, Being duly sworn, says he is the agency Road Engineer, Navajo Reservation, Bureau of Indian Affairs, Navajo Area Office, herein after designated the applicant, that the survey of Project N8(14) over and across Indian Lands, County of Apache was made under his direction and authority of the Bureau of Indian Affairs, and that such survey is accurately represented on this map which consists of 2 sheets.

BUREAU OF INDIAN AFFAIRS

Agency Road Engineer

Sworn and subscribed to me on this 12 day of Nov. 1967

Notary Public in and for the County of Apache
My commission expires 7-5-70

APPROVED:
Pursuant to the provisions of the Act of February 5, 1948 (62 Stat. 17) and the Department Regulations 25 C.F.R. 161 and 162 (Revised January 1, 1958) subject to any prior valid, existing right or claim. Damages waived. Tribal Resolution No. CN-5E-47.

Area Director — Date

Superintendent — Date — Tribal Council — Date

The state of Arizona being satisfied that the map and survey hereon shown is of sufficient accuracy, herewith accept this map of definite location.

Approved — Date

Approved — Date

Sheet No. 1 of 2

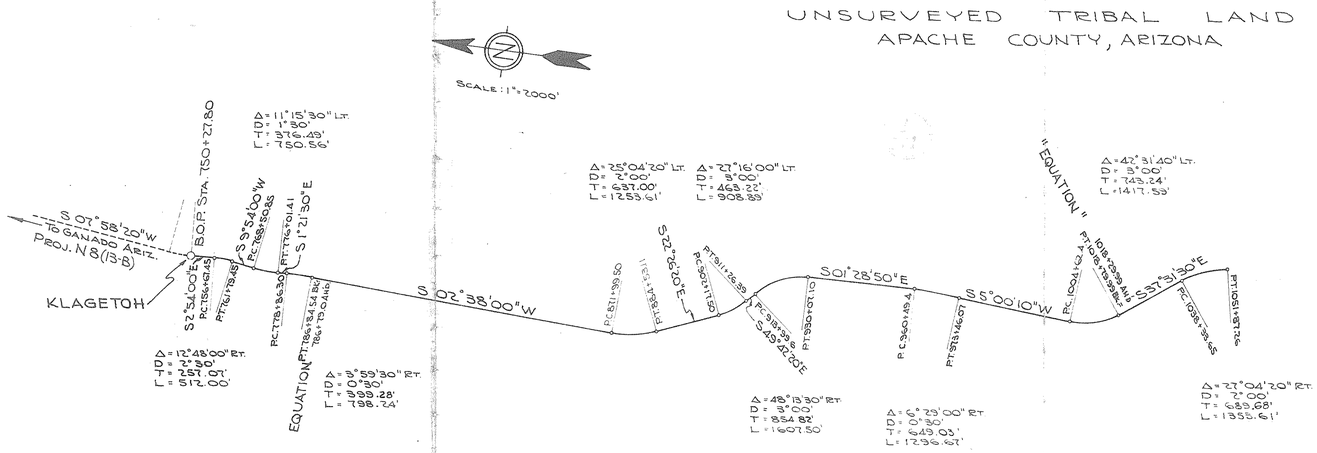

Amended to change the alignment from station 750+27.80 to 786+79.0 ahead. Replaces the R/W map approved on Feb. 1, 1965.

ALIGNMENT & R/W APPROVED BY THE ARIZONA HWY. COMMISSION AT THEIR MEETING OF 11-3-72 AND BY RESOLUTION 72-104 ACCEPTED THESE INDIAN ROUTES AS STATE HIGHWAY 63.

Click here for US 191 Index

Click here for US 191 Index

ROUTE NO. 8 PROJ. N8(14) LENGTH 12.310 MI.
299 ACRES

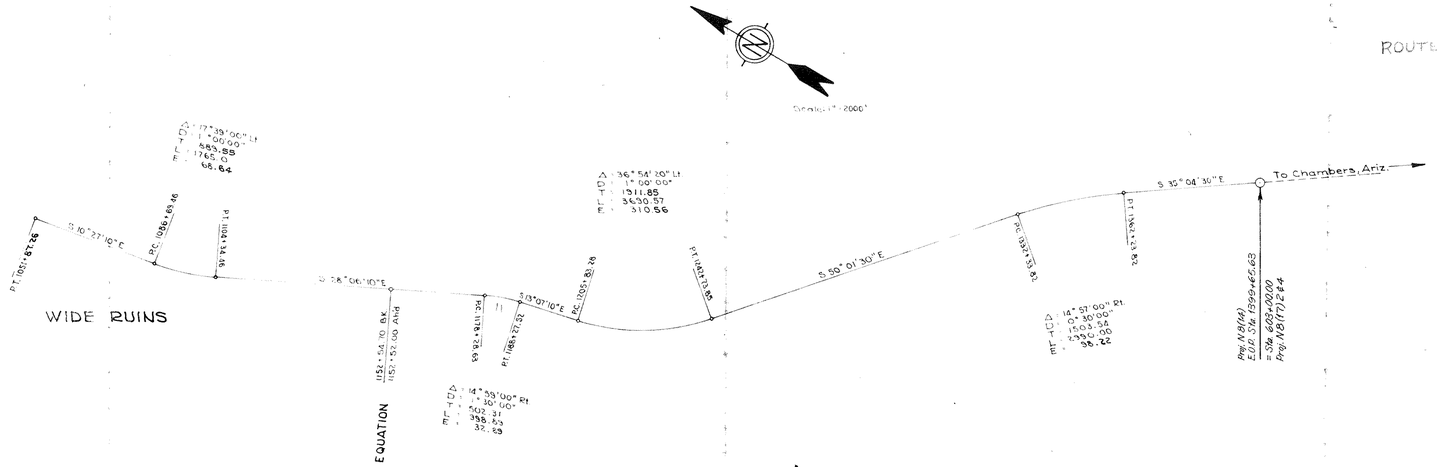

A-1-T-249

A-1-T-249

Sheet No. 2 of 2