Click here for US 191 Index

ALIGNMENT & R/W APPROVED BY THE ARIZONA HWY. COMMISSION AT THEIR MEETING OF 6-15-70 AND BY RESOLUTION 70-55 ACCEPTED THESE INDIAN ROUTES AS STATE HIGHWAY 63.

U. S. DEPARTMENT OF THE INTERIOR
BUREAU OF INDIAN AFFAIRS
GALLUP AREA · BRANCH OF ROADS

NAVAJO
INDIAN RESERVATION
RIGHT OF WAY MAP

N 31

ROUTE NO. 8 PROJ. N8(5) 2 & 4 LENGTH 7.637 MI.

75 Feet left and 75 Feet right of ℄ of road. 139.0 Acres±

STATE OF _____
COUNTY OF _____ } S.S.

Charles W. Shiffler Being duly sworn, says he is the Agency Road Engineer, Navajo Agency, Bureau of Indian Affairs, Gallup Area Office, herein after designated the applicant, that the survey of Project N8(5), 2 & 4 over and across Indian Lands, County of Apache was made under his direction and authority of the Bureau of Indian Affairs, and that such survey is accurately represented on this map which consists of 1 sheet

BUREAU OF INDIAN AFFAIRS
Chas. W. Shiffler
Road Engineer

Sworn and subscribed to me on this 2 day of Dec. 196[illegible]

Notary Public in and for the County of _____
My commission expires _____

APPROVED:
Pursuant to the provisions of the Act of February 5, 1948 (62 Stat. 17) and the Department Regulations 25 C.F.R. 161 and 162 (Revised January 1, 1958) subject to any prior valid, existing right or claim.

Superintendent _____ Date _____

Tribal Council _____ Date _____

The State of _____ being satisfied that the map and survey hereon shown is of sufficient accuracy, herewith accept this map of definate location.

Approved _____ Date _____

Approved _____ Date _____

Sheet No. 1 of 1.

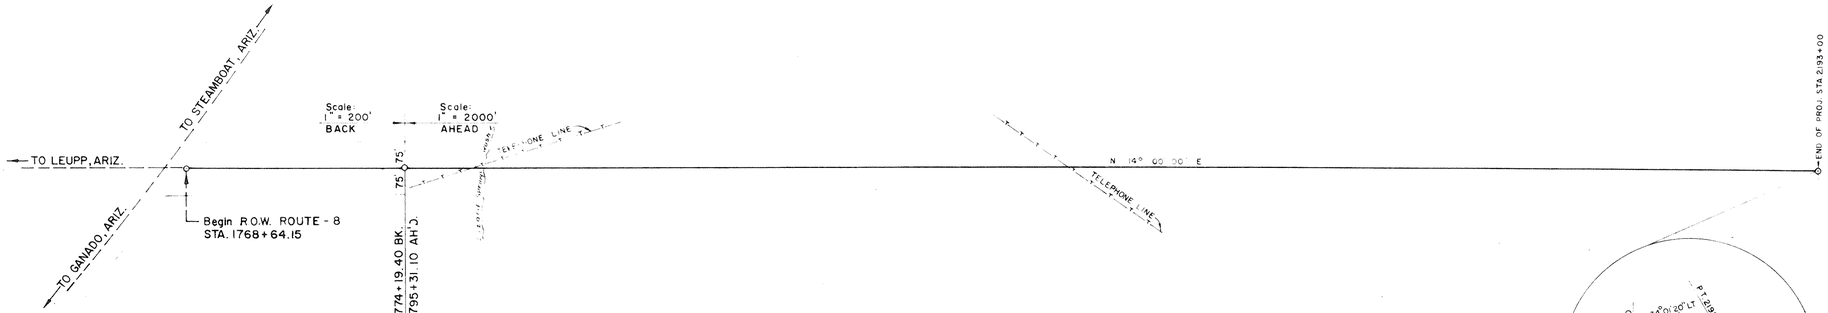

N8 (5)
GANADO TO ROUND ROCK