Click here for US 191 Index

SAFFORD-SPRINGERVILLE HWY.
CHASE CREEK BRIDGES NO. 1022 & NO. 1023
GREENLEE COUNTY

OWNERSHIP RECORD

PARCEL NUMBER	OWNER	DESCRIPTION	TOTAL AREA	AREA REQUIRED: GROSS INCLUDING EXISTING R/W	AREA REQUIRED: NET EXCLUDING EXISTING R/W	EASEMENT AREA	REMAINDER: LEFT	REMAINDER: RIGHT	SHEET NUMBER	ACQUISITION RECORD: BOARD APPROVAL	TYPE & DATE OF INSTRUMENT	RECORDED: DATE	RECORDED: BOOK	RECORDED: PAGE
6-111	U.S.A. (Apache-Sitgreaves National Forest)	Part of W. 1/2 Sec. 16, T.3S., R.29E.			4.73 Ac.				1					
6-112	State of Arizona (S.L.D.)	Part of E. 1/2 Sec. 16, T.3S., R.29E.	320.00 Ac.*		0.48 Ac.		319.52 Ac.		1					

*NOTE: Total area shown indicates ownership in E. 1/2 of Sec. 16, T.3S., R.29E.

REVISIONS

C.O. No.	DATE	BY	DESCRIPTION

PROJECT NO.	BP-051-2-917
DRAWING NO.	D-6-T-124
SHEET NO.	1 of 1
DRAWN BY	E.G.D.
DATE COMP.	6-13-84
SCALE	1"=50'

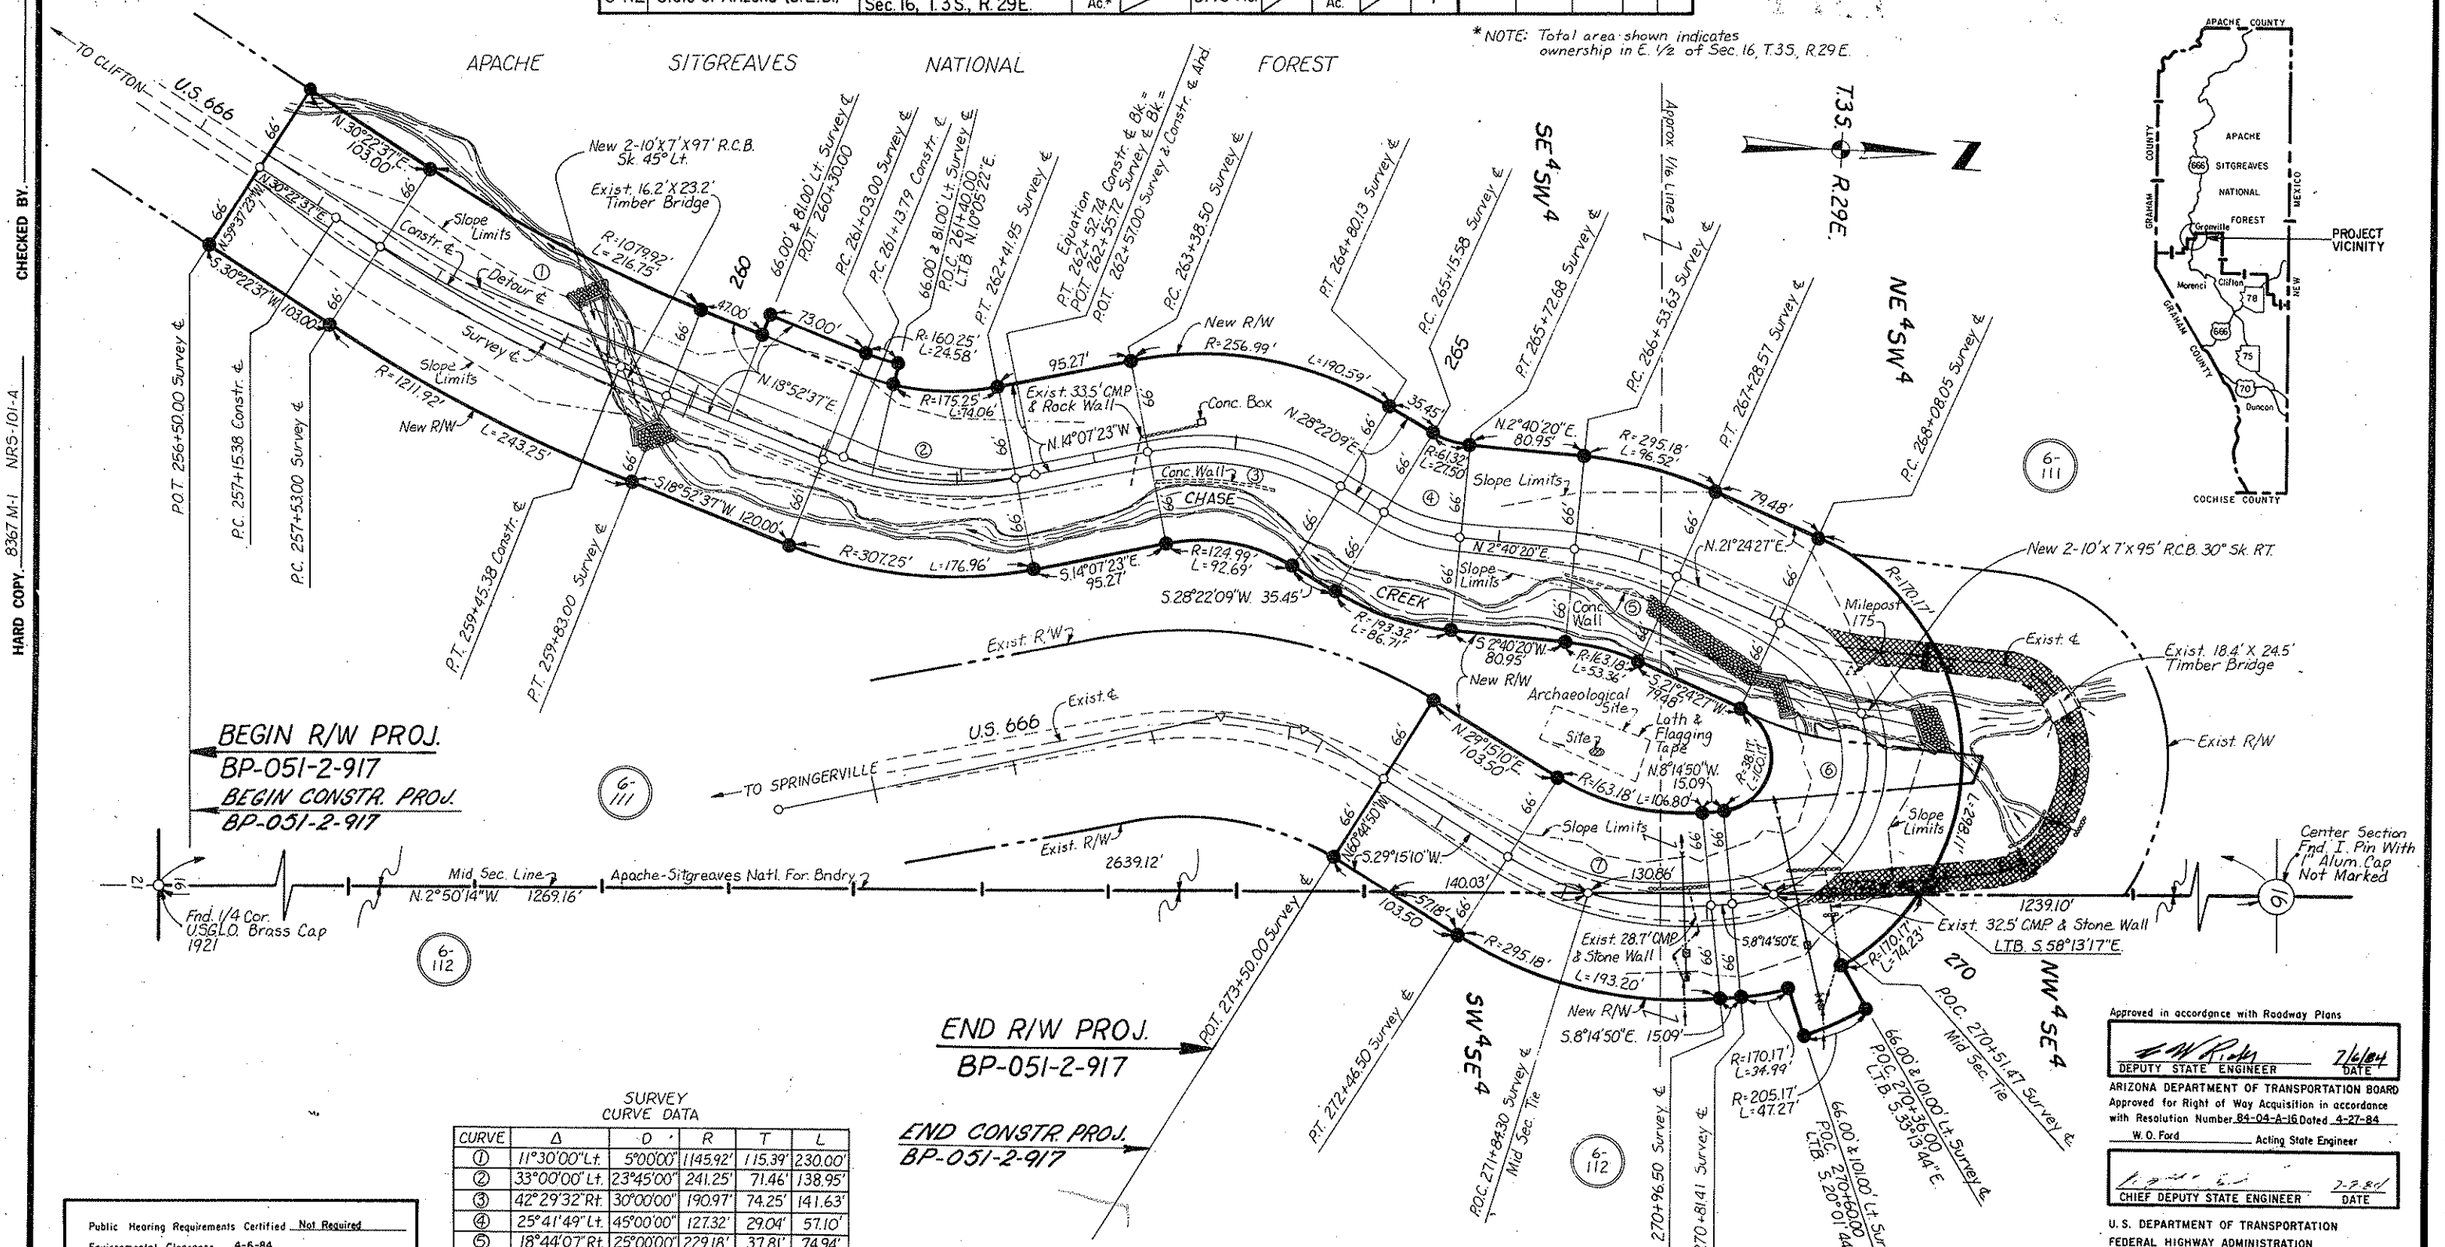

SURVEY CURVE DATA

CURVE	Δ	D	R	T	L
1	11°30'00" Lt.	5°00'00"	1145.92'	115.39'	230.00'
2	33°00'00" Lt.	23°45'00"	241.25'	71.46'	138.95'
3	42°29'32" Rt.	30°00'00"	190.97'	74.25'	141.63'
4	25°41'49" Lt.	45°00'00"	127.32'	29.04'	57.10'
5	18°44'07" Rt.	25°00'00"	229.18'	37.81'	74.94'
6	150°20'43" Rt.	55°00'00"	104.17'	393.52'	273.36'
7	37°30'00" Rt.	25°00'00"	229.18'	77.80'	150.00'

Public Hearing Requirements Certified Not Required
Environmental Clearance 4-6-84

Approved in accordance with Roadway Plans
DEPUTY STATE ENGINEER — DATE 7/6/84

ARIZONA DEPARTMENT OF TRANSPORTATION BOARD
Approved for Right of Way Acquisition in accordance with Resolution Number 84-04-A-16 Dated 4-27-84
W. O. Ford — Acting State Engineer

CHIEF DEPUTY STATE ENGINEER — DATE 7-7-84

U. S. DEPARTMENT OF TRANSPORTATION
FEDERAL HIGHWAY ADMINISTRATION

DIVISION ENGINEER — DATE

REDUCED SIZE DO NOT SCALE

HARD COPY 8367 M-1 NRS-101-A CHECKED BY