Click here for US 60 Index

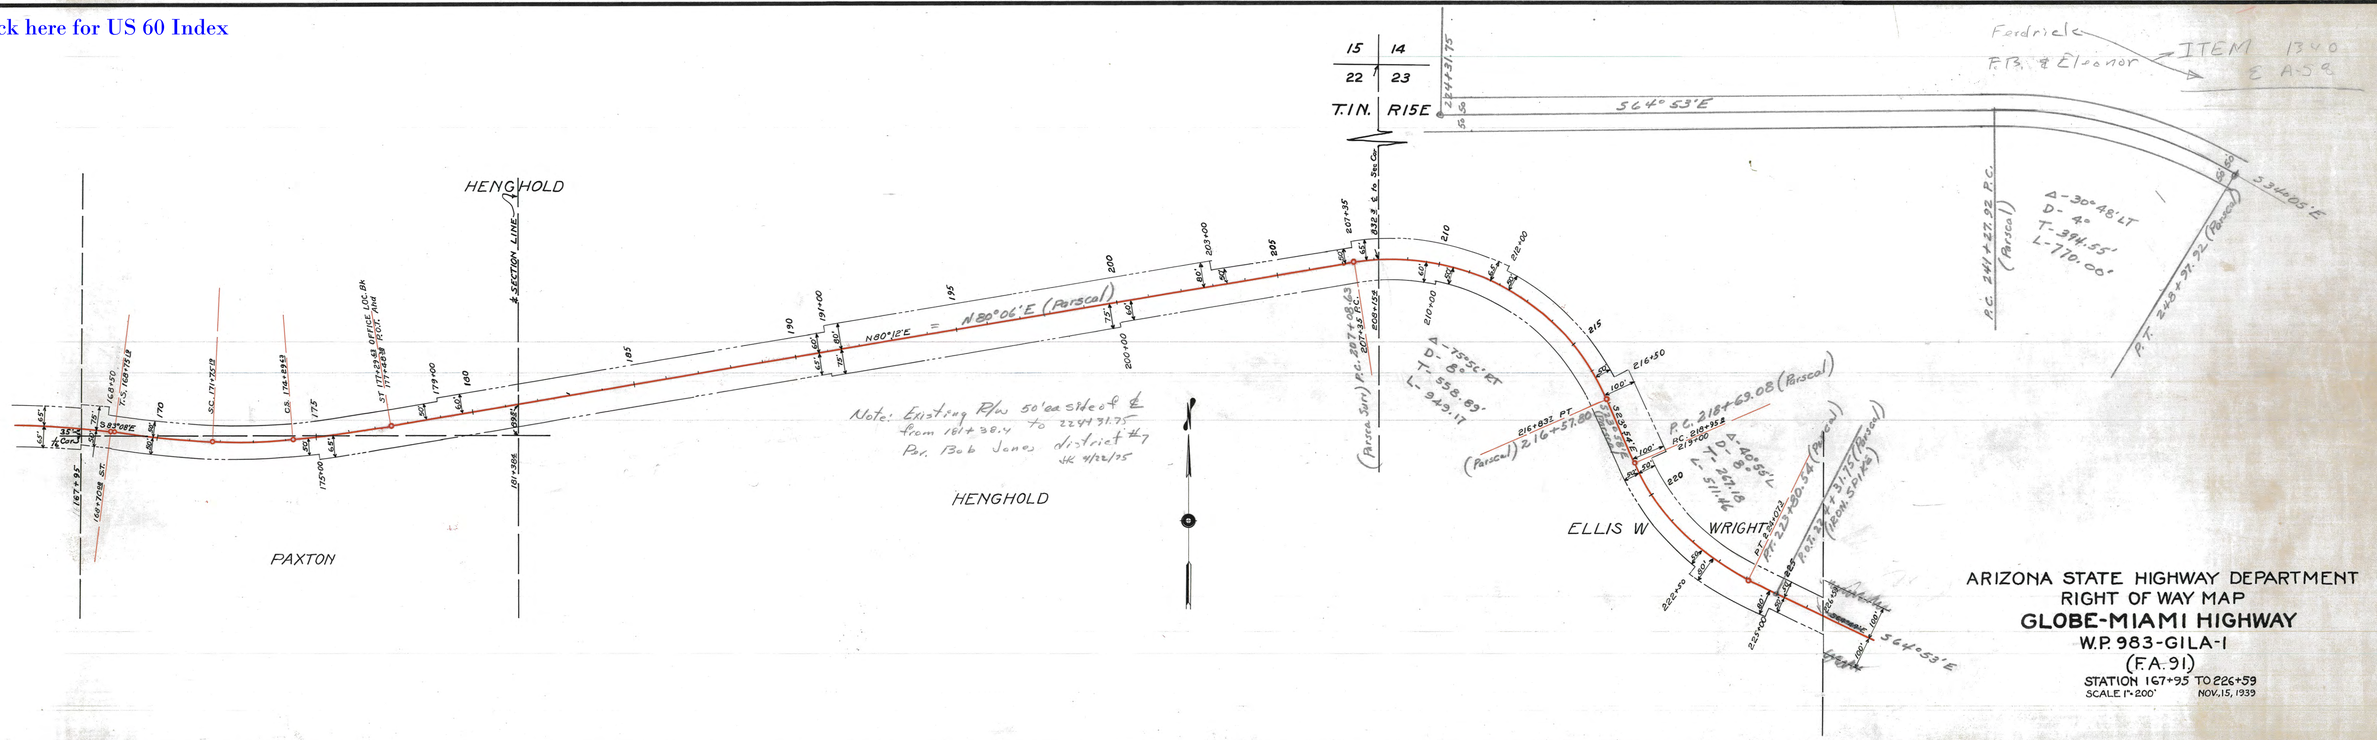

ARIZONA STATE HIGHWAY DEPARTMENT
RIGHT OF WAY MAP
GLOBE-MIAMI HIGHWAY
W.P. 983-GILA-1
(F.A. 91)
STATION 167+9.5 TO 226+59
SCALE 1"=200' NOV. 15, 1939