LEGEND

Total area of new R/W from Station 350+20± to 366+14 35	6.032 ± A
Area of old R/W lying within the new R/W	2.032 ± A
Net area of new R/W to be acquired	4.000 ± A
Area of old R/W outside of new R/W	0.030 ± A
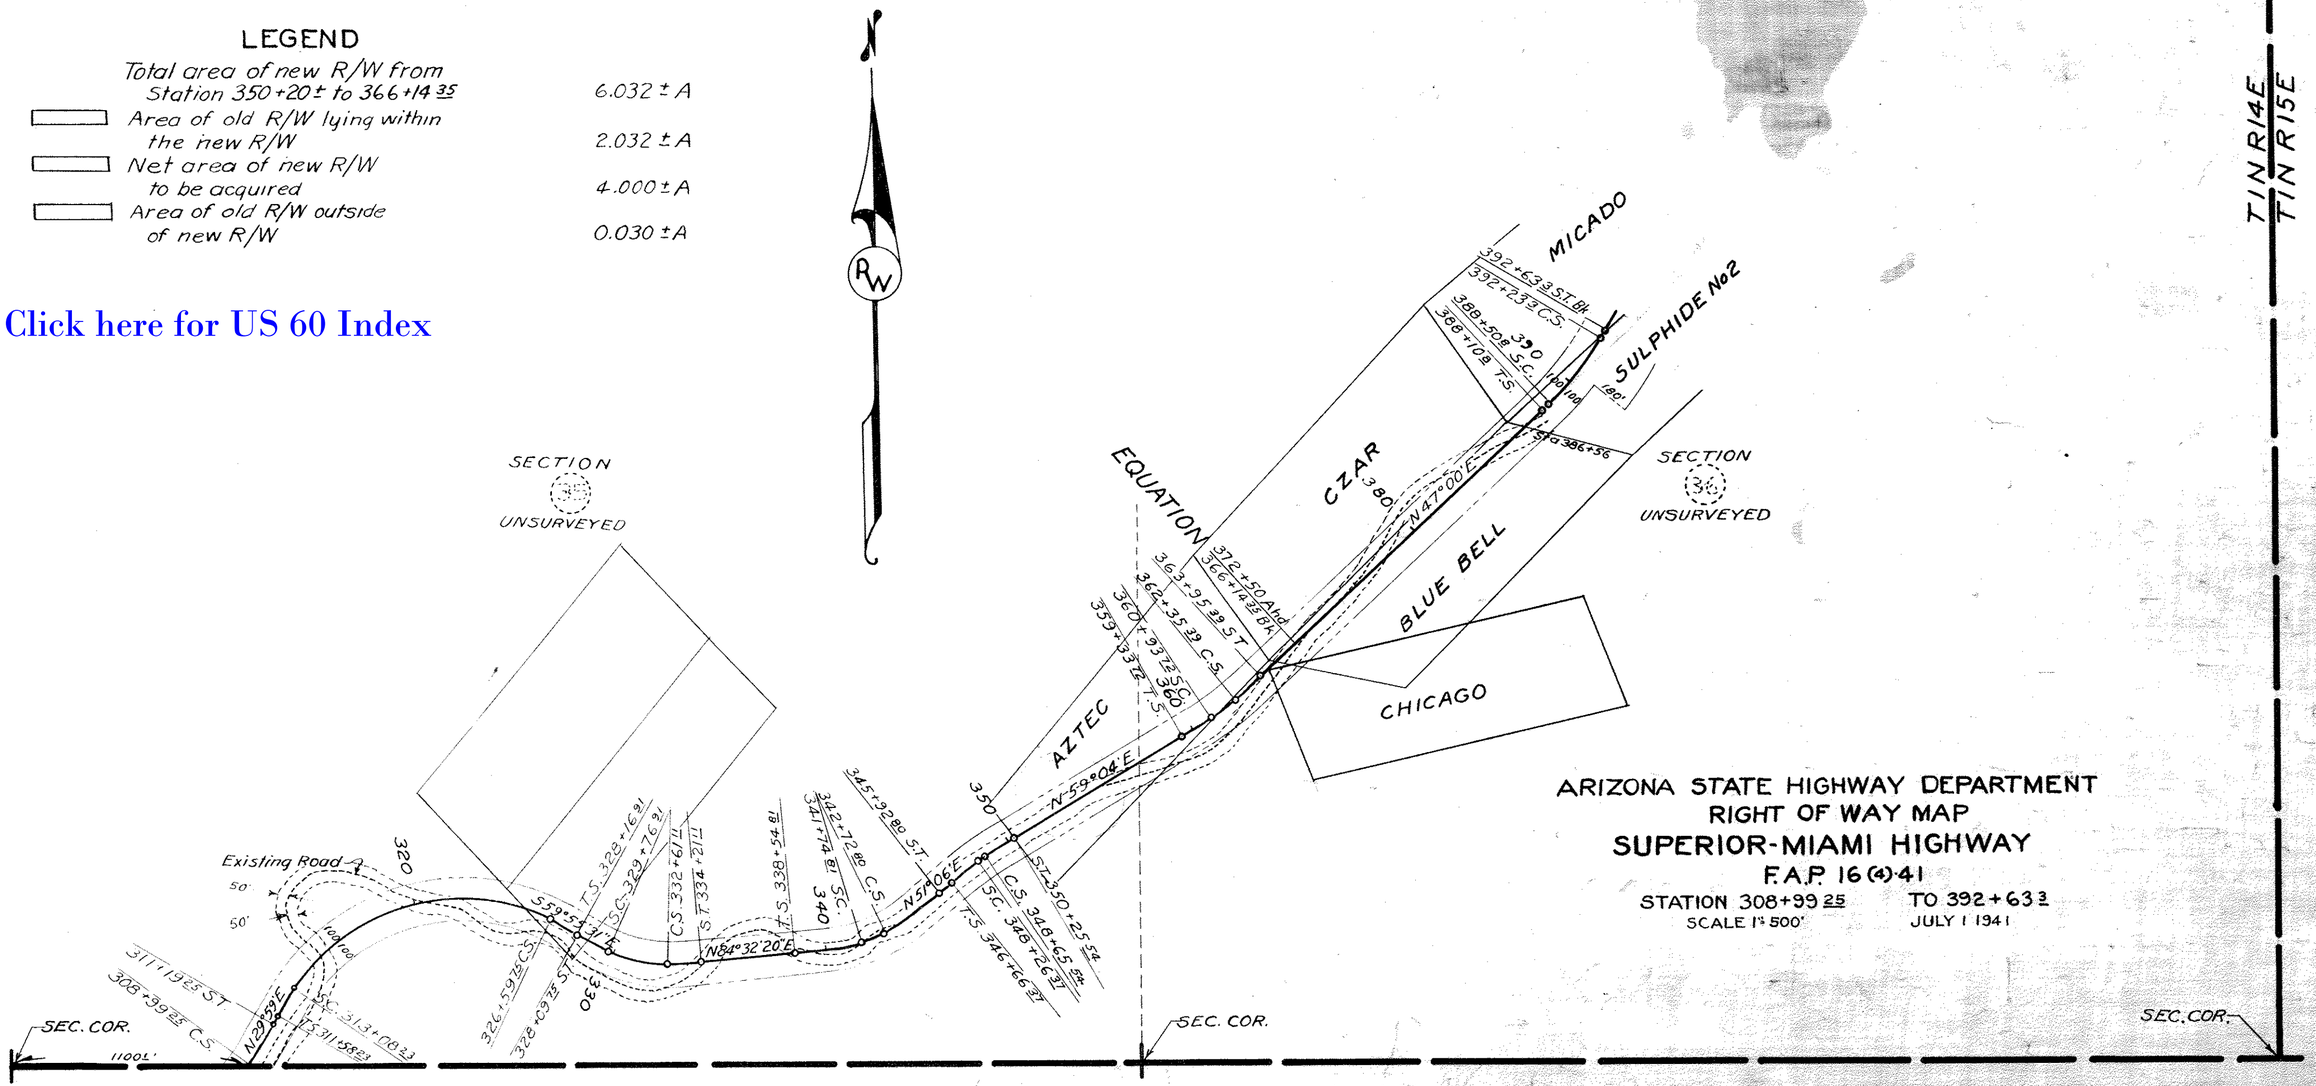
Click here for US 60 Index