FORT APACHE INDIAN RESERVATION

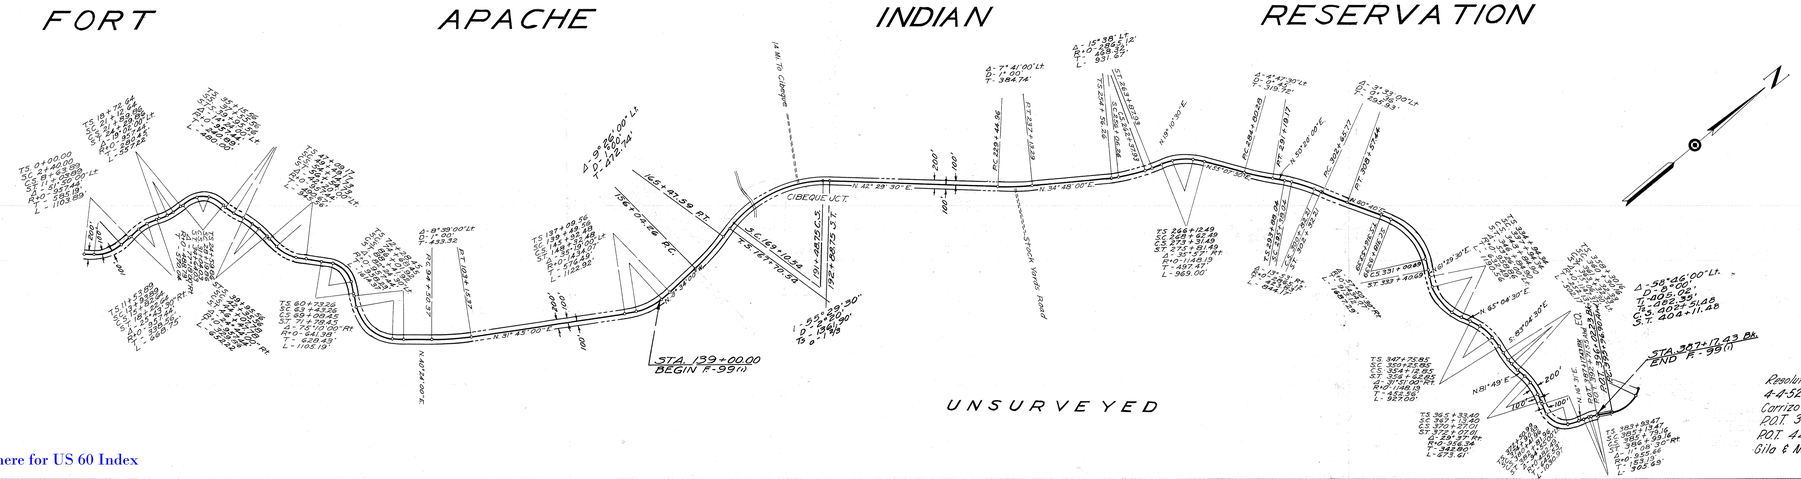

ARIZONA STATE HIGHWAY DEPARTMENT

GLOBE-SHOWLOW HIGHWAY
FEDERAL PROJ. 99 Gila Co.

THRU THE

FT. APACHE INDIAN RESERVATION
RIGHT OF WAY MAP

200' RIGHT OF WAY REQUESTED 100' ON THE NORTHWESTERLY SIDE AND 100' ON THE SOUTHEASTERLY SIDE OF THE HIGHWAY CENTER LINE.

DATE: 8-6-52

DEPUTY ARIZONA STATE HIGHWAY ENGINEER

UNITED STATES INDIAN SERVICE

I HEREBY CERTIFY THAT THE RIGHT OF WAY OF THE HIGHWAY AS SHOWN ON THIS MAP TRAVERSES UNAPPROPRIATED INDIAN TRIBAL LANDS

DATE: NOV 26 1952

TRIBAL CHAIRMAN - FT. APACHE INDIAN RESERVATION

DATE: NOV 26 1952

SUPERINTENDENT - FT APACHE INDIAN RESERVATION

BUREAU OF INDIAN AFFAIRS

FORT APACHE AGENCY

~~[illegible] TESTED IN ME BY [illegible]~~

Approved pursuant to the provisions of the Act of March 3, 1901 (31 Stat. 1084), and Departmental Regulations 25CFR(1951 Com. Pocket Supp) 256 and subject to any prior, valid, existing right or adverse claim.

DATE: NOV 26 1952

SUPERINTENDENT

Resolution No. 52-6 dated 4-4-52 Non F.A.-99 Carrizo Creek-County Line P.O.T. 392+71.55 A.H.D. To P.O.T. 449+15.15 A.H.D. Gila & Navajo County

ALIGNMENT APPROVED FOR R/W ACQUISITION - DATE: 8-6-52

PLANS ENGINEER

Scale 1"=1000'
MAP 1 OF 3

4-T-190

Click here for US 60 Index