Click here for US 60 Index
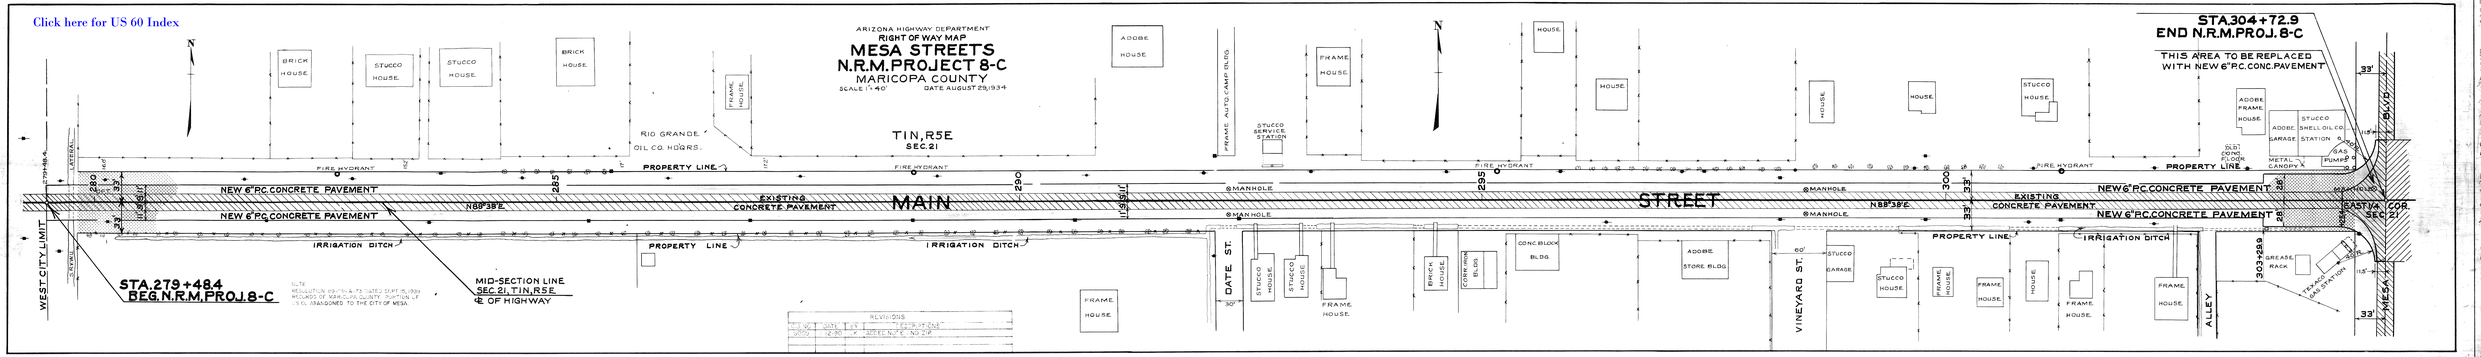
ARIZONA HIGHWAY DEPARTMENT
RIGHT OF WAY MAP
MESA STREETS
N.R.M. PROJECT 8-C
MARICOPA COUNTY
SCALE 1"=40' DATE AUGUST 29, 1934