7-T-285

Click here for US 60 Index
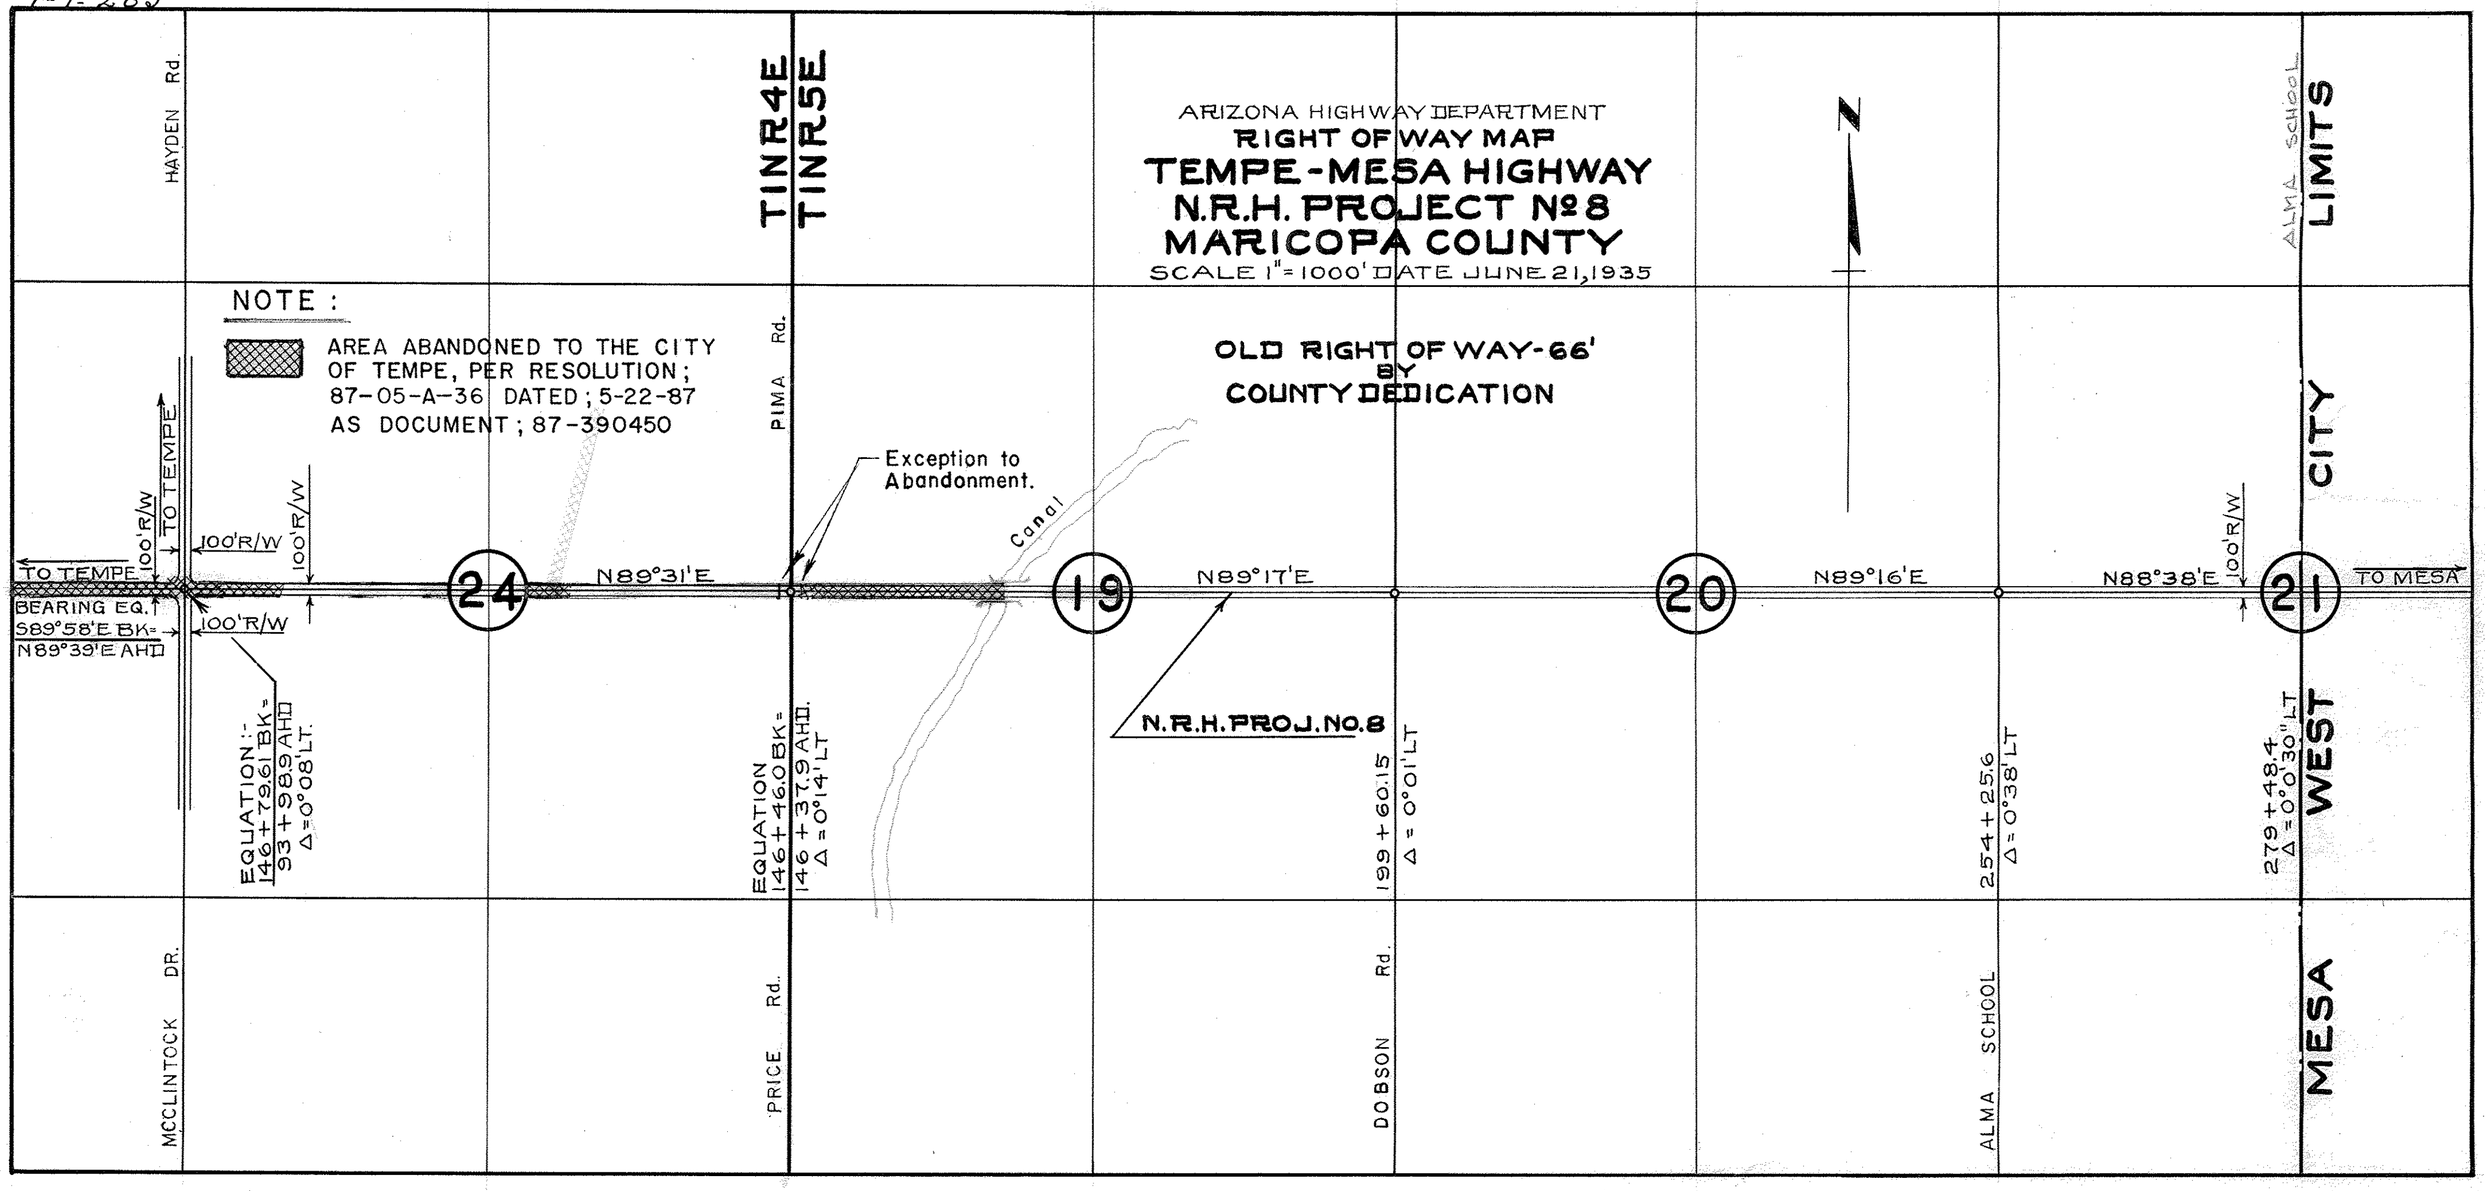
ARIZONA HIGHWAY DEPARTMENT
RIGHT OF WAY MAP
TEMPE-MESA HIGHWAY
N.R.H. PROJECT Nº 8
MARICOPA COUNTY
SCALE 1" = 1000' DATE JUNE 21, 1935