D-7-T-339

PHOENIX - PRESCOTT HWY.

MARICOPA COUNTY

ARIZONA HIGHWAY DEPARTMENT

RIGHT OF WAY MAP

MAP SHOWING NEW ALIGNMENT OF HIGHWAY
IN THE N½ of Sec. 22 T3N-R1E.

ESTATE OF JAMES H. WAGONER

MARY C. WAGONER ADMIN.

LAND TO BE ACQUIRED = 0.247 Acres PARCEL "A"
= 0.18 Acres " "B"
= 0.08 Acres " "C"

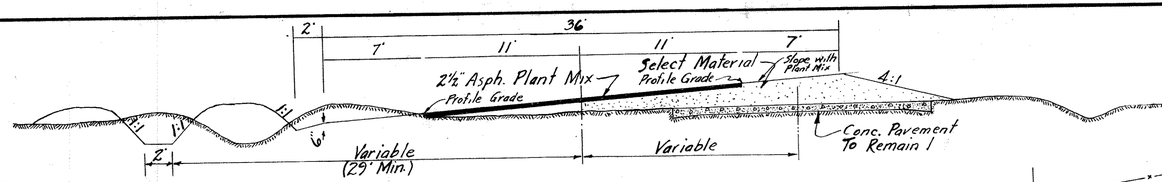

Sta 241 - Typical Section

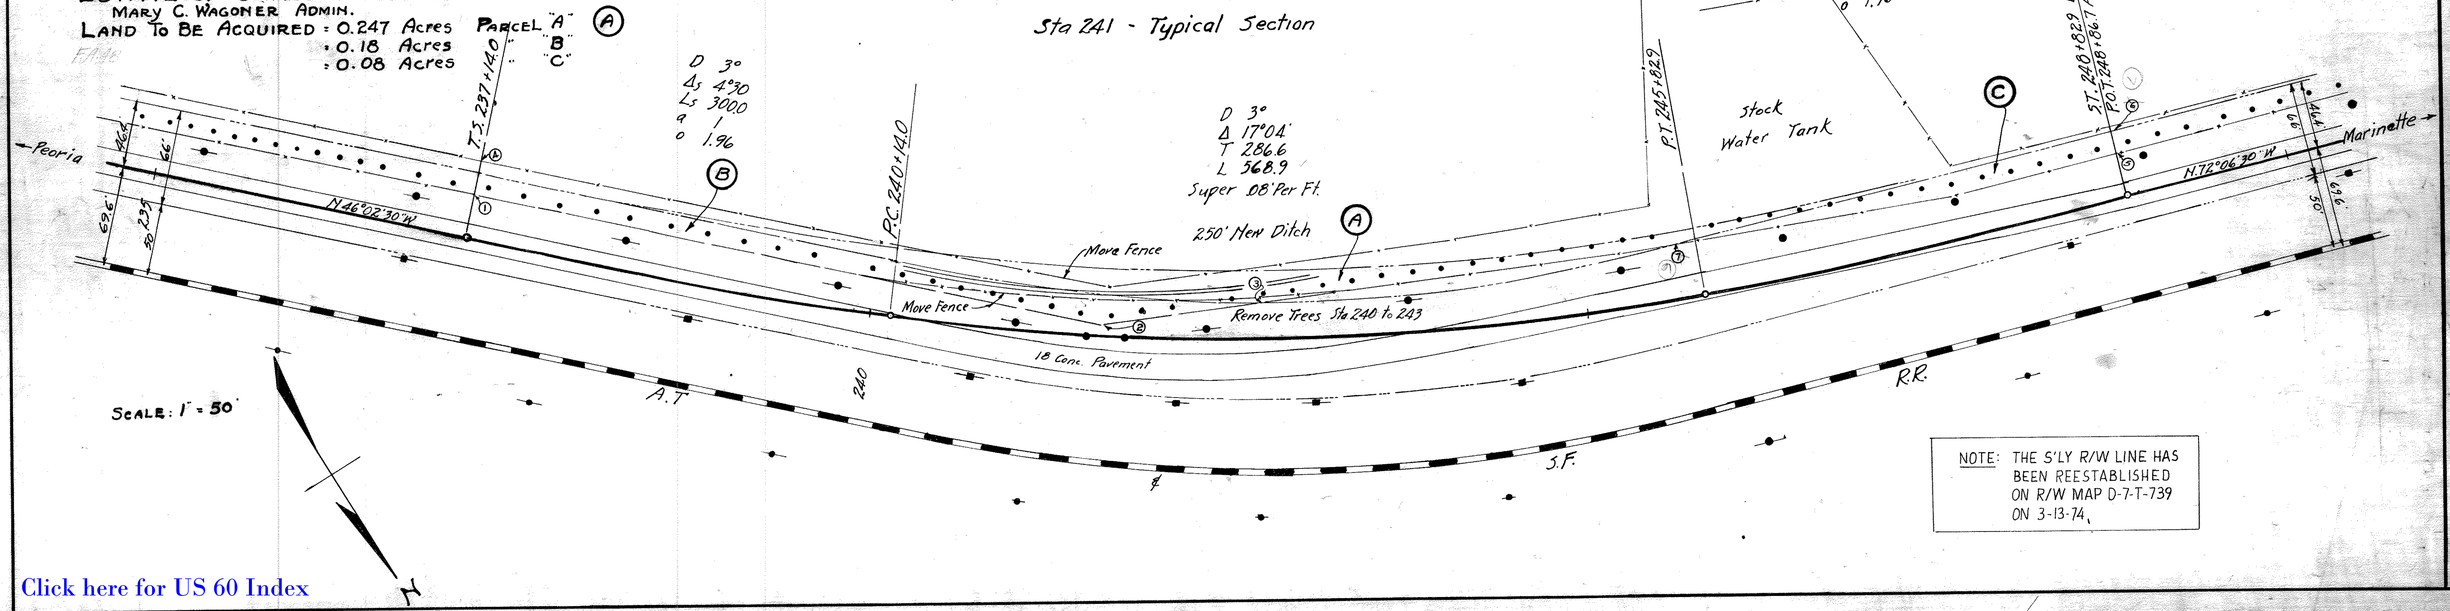

NOTE: THE S'LY R/W LINE HAS BEEN REESTABLISHED ON R/W MAP D-7-T-739 ON 3-13-74.

Click here for US 60 Index