E- 7-E 372

Click here for US 60 Index

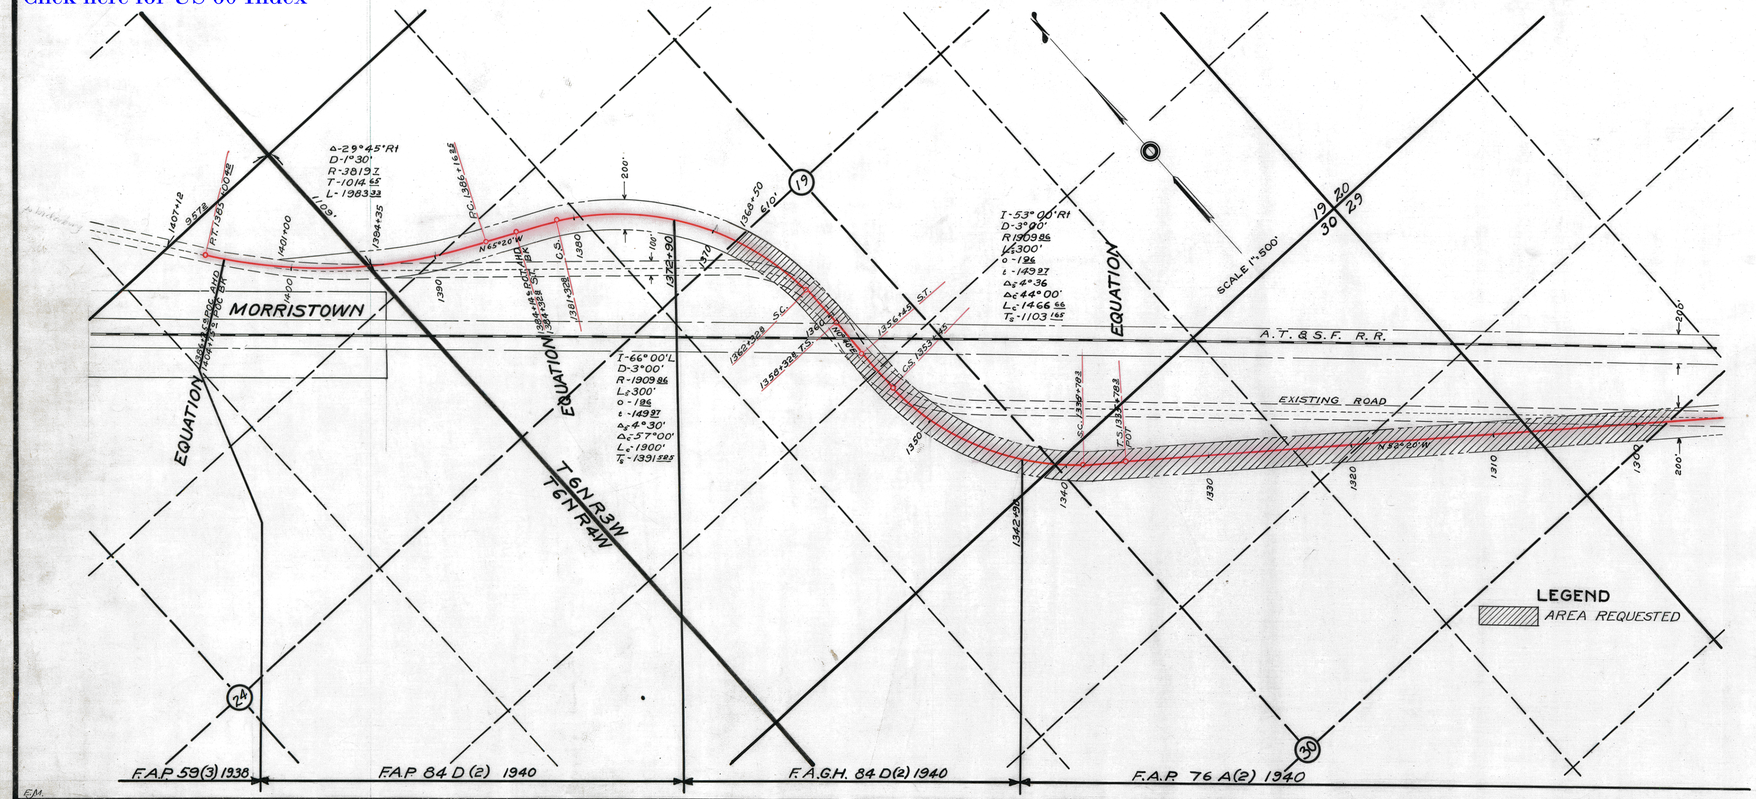

079697

RECEIVED
U.S. LAND OFFICE
Phoenix, Arizona
APR 16 1940
Hour

ARIZONA STATE HIGHWAY DEPARTMENT

SKETCH SHOWING PARCELS OF LAND IN MARICOPA COUNTY, ARIZONA, REQUESTED TO BE WITHDRAWN FROM ENTRY TO BE USED AS A RIGHT OF WAY 200 FEET WIDE ON THE PHOENIX-PRESCOTT HIGHWAY F.A.G.H. 84D(2)1940 & F.A.P. 76A(2)1940

DATE April 15 1940

STATE HIGHWAY ENGINEER

CERTIFICATE OF REGISTER
U S GENERAL LAND OFFICE

I HEREBY CERTIFY THAT ACCORDING TO THE RECORDS OF THIS OFFICE THE FOLLOWING PARCELS OF LAND AS SHOWN HEREON ARE UNAPPROPRIATED AND UNRESERVED PUBLIC LANDS: E½SW¼, SW¼SW¼SE¼ SEC. 19; NE¼NE¼NW¼, NE¼ SEC 30; SW¼NW¼ SEC. 29. ALL IN T.6N.R.3W. MARICOPA COUNTY, ARIZONA except Surv. Unit Sec. 29 which is embraced in Sp. 079674 filed by Miss M. Mayberry April 5, 1940

DATE April 16 1940

REGISTER

U S DEPARTMENT OF THE INTERIOR

PURSUANT TO THE PROVISIONS OF SECTION 17 OF THE ACT OF CONGRESS APPROVED NOVEMBER 9, 1921, 42 STATUTE 212 THIS MAP IS APPROVED SUBJECT TO ALL VALID EXISTING RIGHTS BUT RESERVING RIGHTS OF WAY FOR CANALS OR DITCHES CONSTRUCTED BY AUTHORITY OF THE UNITED STATES.

DATE 1940

ASSISTANT SECRETARY

SCALE : 1" = 500'

E.M.

7-E 372