PHOENIX – GLOBE HWY.
SOSSAMAN ROAD INTERSECTION
MARICOPA COUNTY

Click here for US 60 Index

REVISIONS					
C.O. No.	DATE	BY	DESCRIPTION	PROJECT NO.	F-022-5-924
6143	2-28-83	RLR	Chgd limits of Proj. Added D.C.'s &	DRAWING NO.	D-7-T-785
"	"	"	℄ Pt. etc. CES.	SHEET NO.	1 of 1
				DRAWN BY	
				DATE COMP.	12-30-82
				SCALE	1" = 50'

RW/PLANS FILE SET

PRINTED
MAR 1 4 1983
R/W PLANS
PHOENIX, ARIZONA

OWNERSHIP RECORD									ACQUISITION RECORD				
PARCEL NUMBER	OWNER	DESCRIPTION	TOTAL AREA	AREA REQUIRED: GROSS INCLUDING EXIST. R/W	AREA REQUIRED: NET EXCLUDING EXIST. R/W	EASEMENT AREA	REMAINDER: LEFT	REMAINDER: RIGHT	SHEET NUMBER	BOARD APPROVAL	TYPE & DATE OF INSTRUMENT	RECORDED: DATE	RECORDED: BOOK / PAGE
7-3107	G. B. Investment Co.	Pt. SE⁴SE⁴NE⁴ Sec. 19, T 1 N. R 7 E.	7.73 Ac.		200#		7.73 Ac.		1	3/23/83	E.O.C. 5-14-84	8/21/84	84 / 365

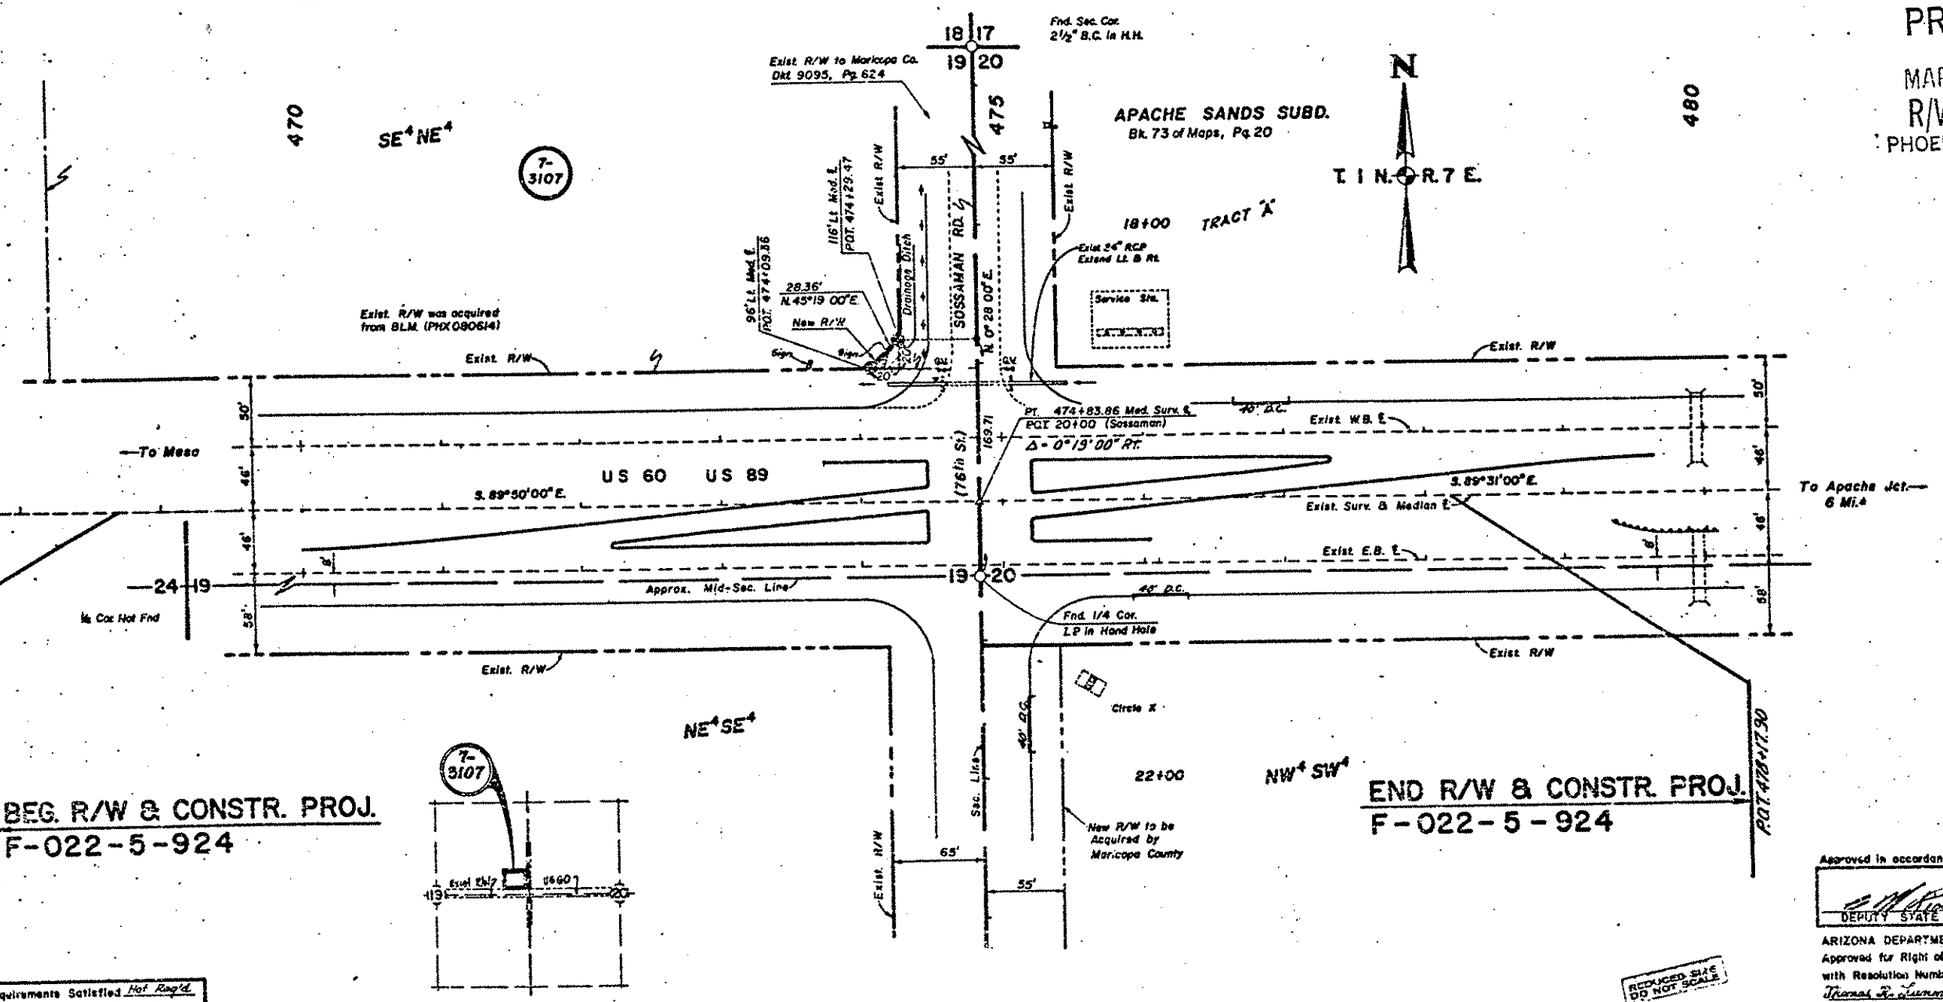

Public Hearing Requirements Satisfied Not Req'd.
Environmental Impact Statement Requirements Satisfied 12-17-82

Approved in accordance with Roadway Plans
DEPUTY STATE ENGINEER — DATE 1/18/83

ARIZONA DEPARTMENT OF TRANSPORTATION BOARD
Approved for Right of Way acquisition in accordance with Resolution Number 85-01-A-02 Dated 1-17-85
Thomas R. Dunmark State Engineer

CHIEF DEPUTY STATE ENGINEER — DATE 2-4-83

REDUCED SIZE DO NOT SCALE

HARD COPY. F-022-3(12) As Built. CHECKED BY. Ted Kaczmarek

Bid C.O.# 6156 Dated 4/6/83 in process. File Set updated 4/20/83 No Revisions