SHOW LOW-SPRINGERVILLE (U.S.60)
JUNCTION SR 61, 9 MI. EAST SHOW LOW
APACHE COUNTY

REVISIONS			
C.O. No.	DATE	BY	DESCRIPTION

PROJECT NO.	F-026-2-914
DRAWING NO.	D-1-T-265
SHEET NO.	1 OF 1
DRAWN BY	LFW
DATE COMP.	3-29-85
SCALE	1" = 100'

OWNERSHIP RECORD										ACQUISITION RECORD				
PARCEL NUMBER	OWNER	DESCRIPTION	TOTAL AREA	AREA REQUIRED GROSS INCLUDING EXISTING R/W	AREA REQUIRED NET EXCLUDING EXISTING R/W	EASEMENT AREA	REMAINDER LEFT	REMAINDER RIGHT	SHEET NUMBER	BOARD APPROVAL	TYPE & DATE OF INSTRUMENT	RECORDED DATE	RECORDED BOOK	RECORDED PAGE
1-275	First American Title	Pt. NE4NE4 Sec. 7, T10N, R24E.	0.4 Ac.		0.4 Ac.				1					

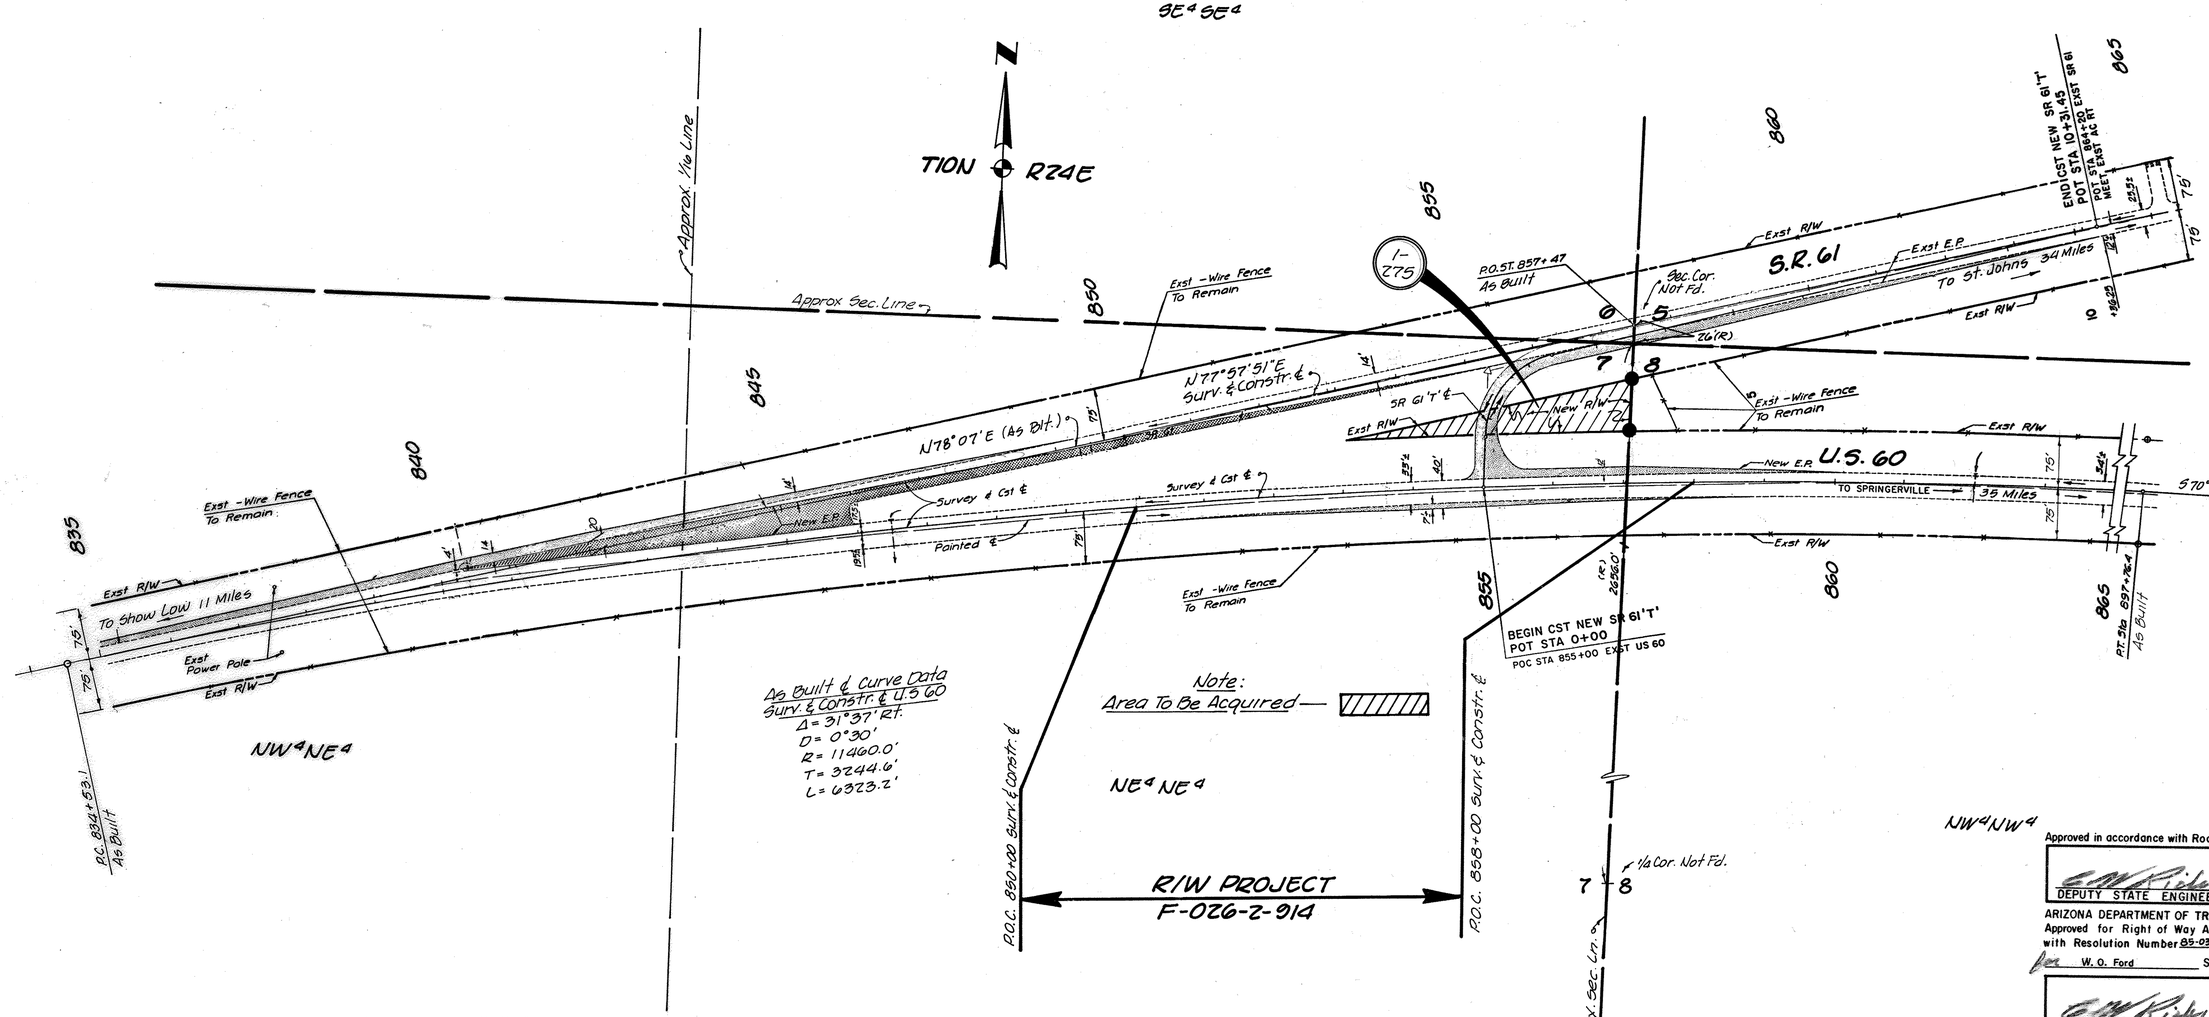

Approved in accordance with Roadway Plans

DEPUTY STATE ENGINEER — DATE 4/23/85

ARIZONA DEPARTMENT OF TRANSPORTATION BOARD
Approved for Right of Way Acquisition in accordance with Resolution Number 85-03-A-20 Dated 3-15-85

for W. O. Ford State Engineer

CHIEF DEPUTY STATE ENGINEER — DATE 4/23/85

U.S. DEPARTMENT OF TRANSPORTATION
FEDERAL HIGHWAY ADMINISTRATION

DIVISION ENGINEER — DATE

Public Hearing Requirements Certified N/A
Environmental Clearance 12/11/84

Click here for US 60 Index

Note: Existing R/W Acquired as an Easement. Recorded 12-3-85, Bk. 23 Of Deeds Pgs. 372-373 & 423-424.

HARD COPY. Strip Map 1-T-97 S-104(3) As Blts. CHECKED BY. M. J. Brodie