Click here for US 60 Index

OWNERSHIP RECORD / ACQUISITION RECORD

PARCEL NUMBER	OWNER	DESCRIPTION	TOTAL AREA	AREA REQUIRED: GROSS INCLUDING EXISTING R/W	AREA REQUIRED: NET EXCLUDING EXISTING R/W	EASEMENT AREA	REMAINDER: LEFT	REMAINDER: RIGHT	SHEET NO.	CHIEF R/W AGENT APPROVAL	INSTRUMENT: TYPE	INSTRUMENT: DATE	RECORDED: DATE	RECORDED: DOCUMENT
7-9623	ARIZONA STATE BOARD OF DIRECTORS FOR COMMUNITY COLLEGES OF ARIZONA	PT OF NW4 SEC 32 T. 1 N., R. 5 E.	Ⓐ139.14 ac		1.773Φ			Ⓐ139.09 ac	1					
7-9624	THE PATTERSON COMPANY	PT OF TRACT K AMENDED PLAT OF LOS ALTOS SEC 31 T. 1 N., R. 5 E.	Ⓐ438.949Φ			2.787ΦT.C.E.	438.949Φ		1					

Φ= ESTIMATED AREA

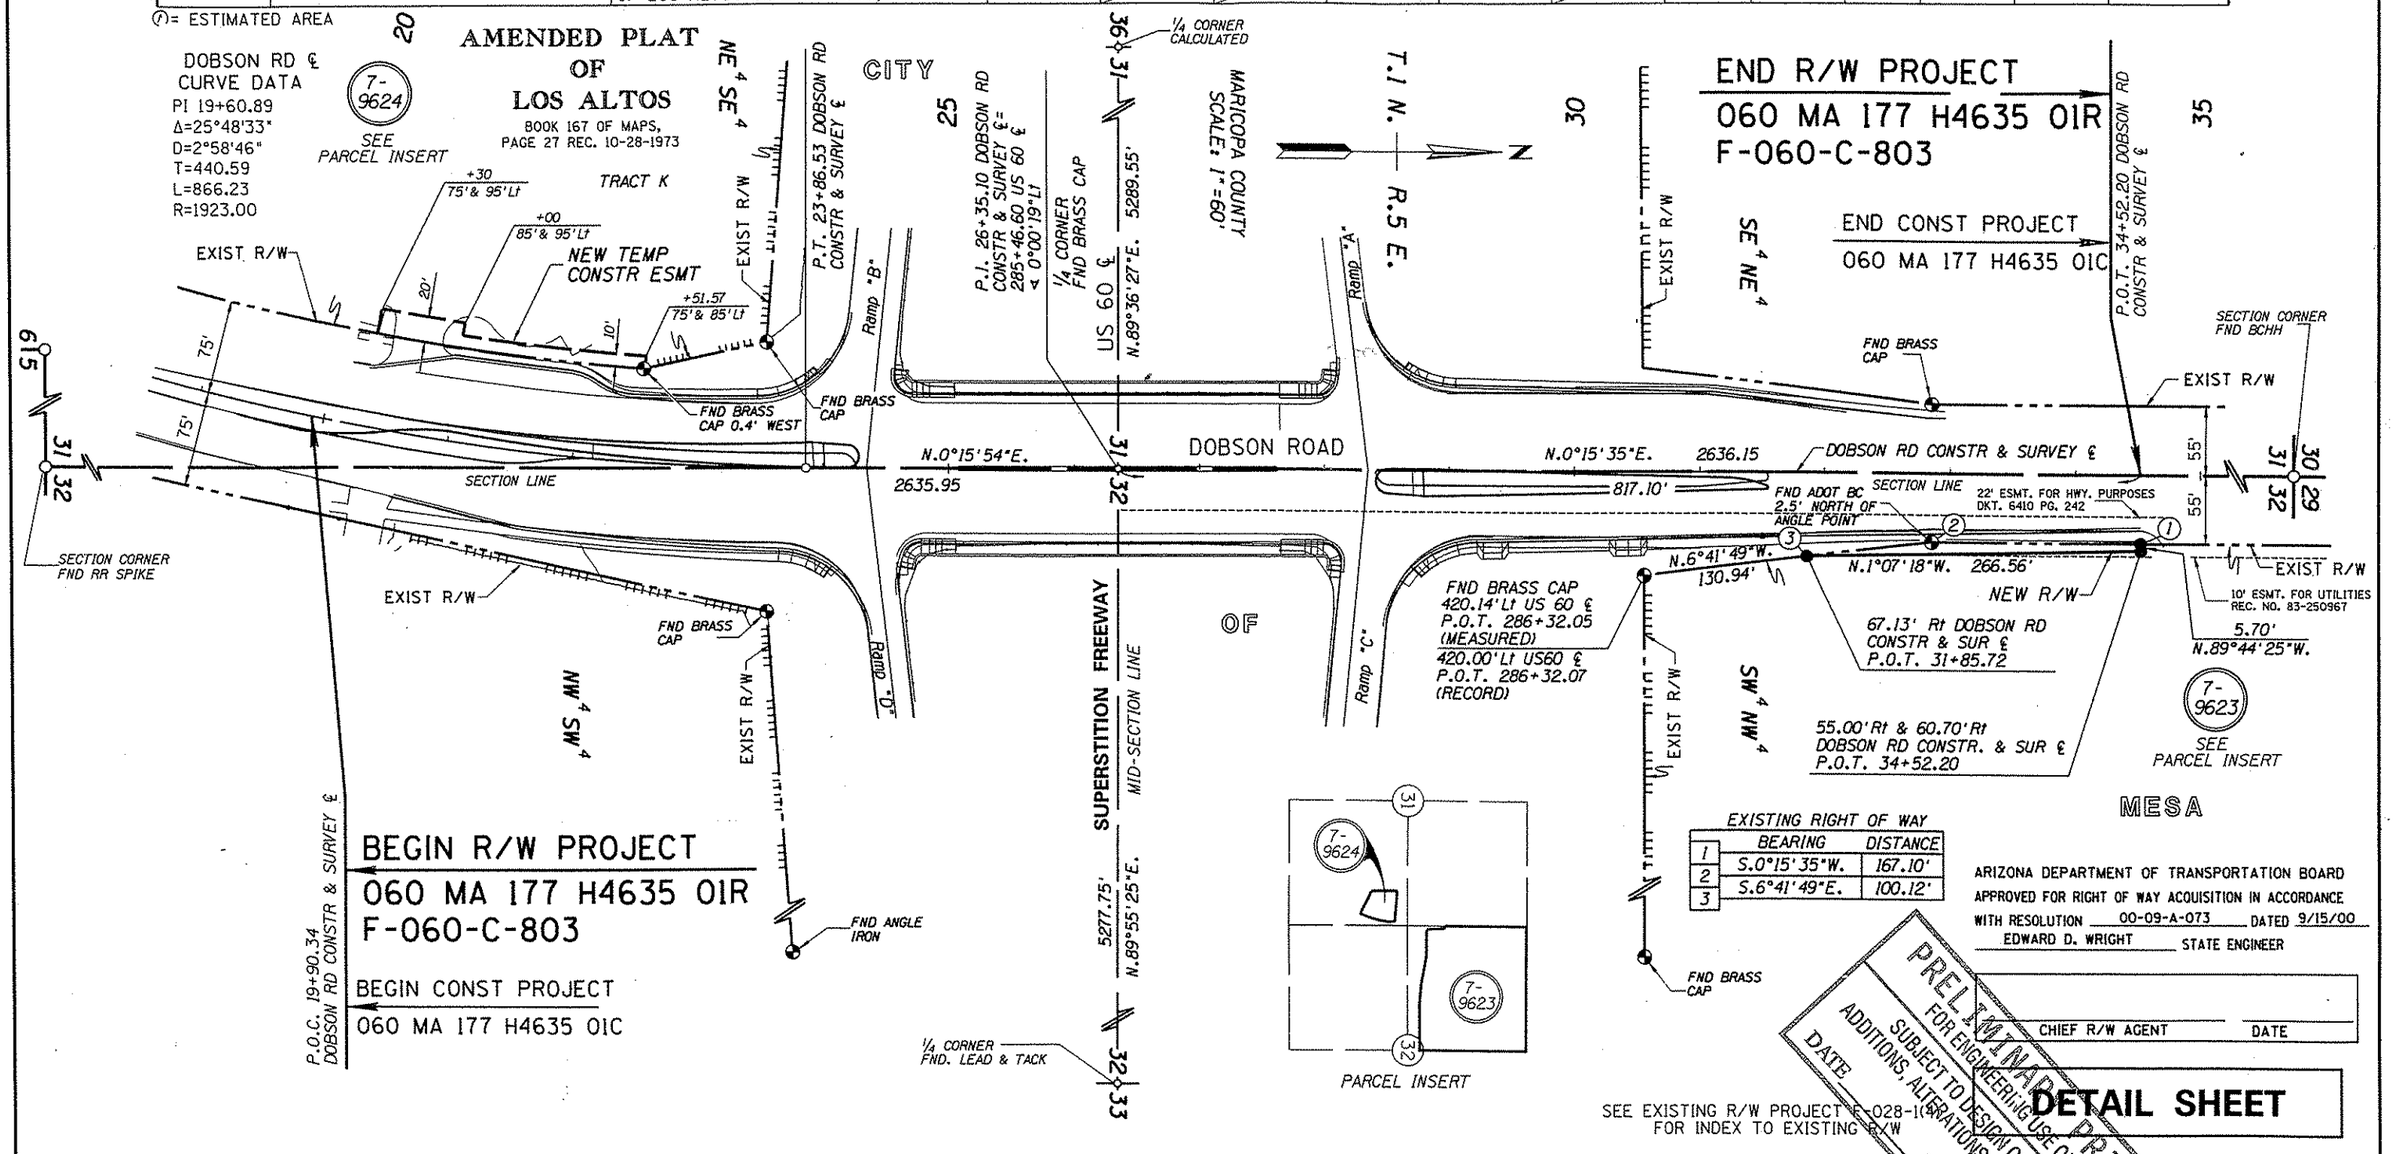

EXISTING RIGHT OF WAY

	BEARING	DISTANCE
1	S.0°15'35"W.	167.10'
2	S.6°41'49"E.	100.12'
3		

ARIZONA DEPARTMENT OF TRANSPORTATION BOARD APPROVED FOR RIGHT OF WAY ACQUISITION IN ACCORDANCE WITH RESOLUTION 00-09-A-073 DATED 9/15/00

EDWARD D. WRIGHT STATE ENGINEER

CHIEF R/W AGENT DATE

PRELIMINARY FOR ENGINEERING USE ONLY SUBJECT TO DESIGN CHANGES, ADDITIONS, ALTERATIONS & CORRECTIONS DATE BY

SEE EXISTING R/W PROJECT F-028-1(3) FOR INDEX TO EXISTING R/W

DETAIL SHEET

PUBLIC HEARING REQUIREMENTS CERTIFIED _____

ENVIRONMENTAL CLEARANCE _____

C & S REVIEW _____

BID SET REVIEW _____

NOTE: SECTION LINES, CENTERLINES, AND EXIST RW BASED ON BRW RESULTS OF SURVEY PROJECT NO. 1134428.(SEE SHEET 3)

REVISIONS

C.O. NO.	DATE	BY	DESCRIPTION

DRAWING NO.	D-7-T-928
HARD COPY	SEE NOTE
DRAWN /DATE	WFM 8-00
CHECKED	M. HINEMAN

GMTS 8825 NORTH CENTRAL AVENUE SUITE 222 PHOENIX, ARIZONA 85020

ARIZONA DEPARTMENT OF TRANSPORTATION
INTERMODAL TRANSPORTATION DIVISION
RIGHT OF WAY PLANS SECTION

HIGHWAY: SUPERSTITION FREEWAY (US 60)
PROJECT NO.: F-060-C-803
TRACS NO.: 060 MA 177 H4635 01R
ROUTE: US 60
SECTION: DOBSON ROAD T.I.

REGISTERED LAND SURVEYOR CERTIFICATE NO. 18222 DAVID SHANE ARIZONA, U.S.A. EXPIRES 11-30-00

SHEET 1 OF 3

REC'D 10/19/90

Click here for US 60 Index

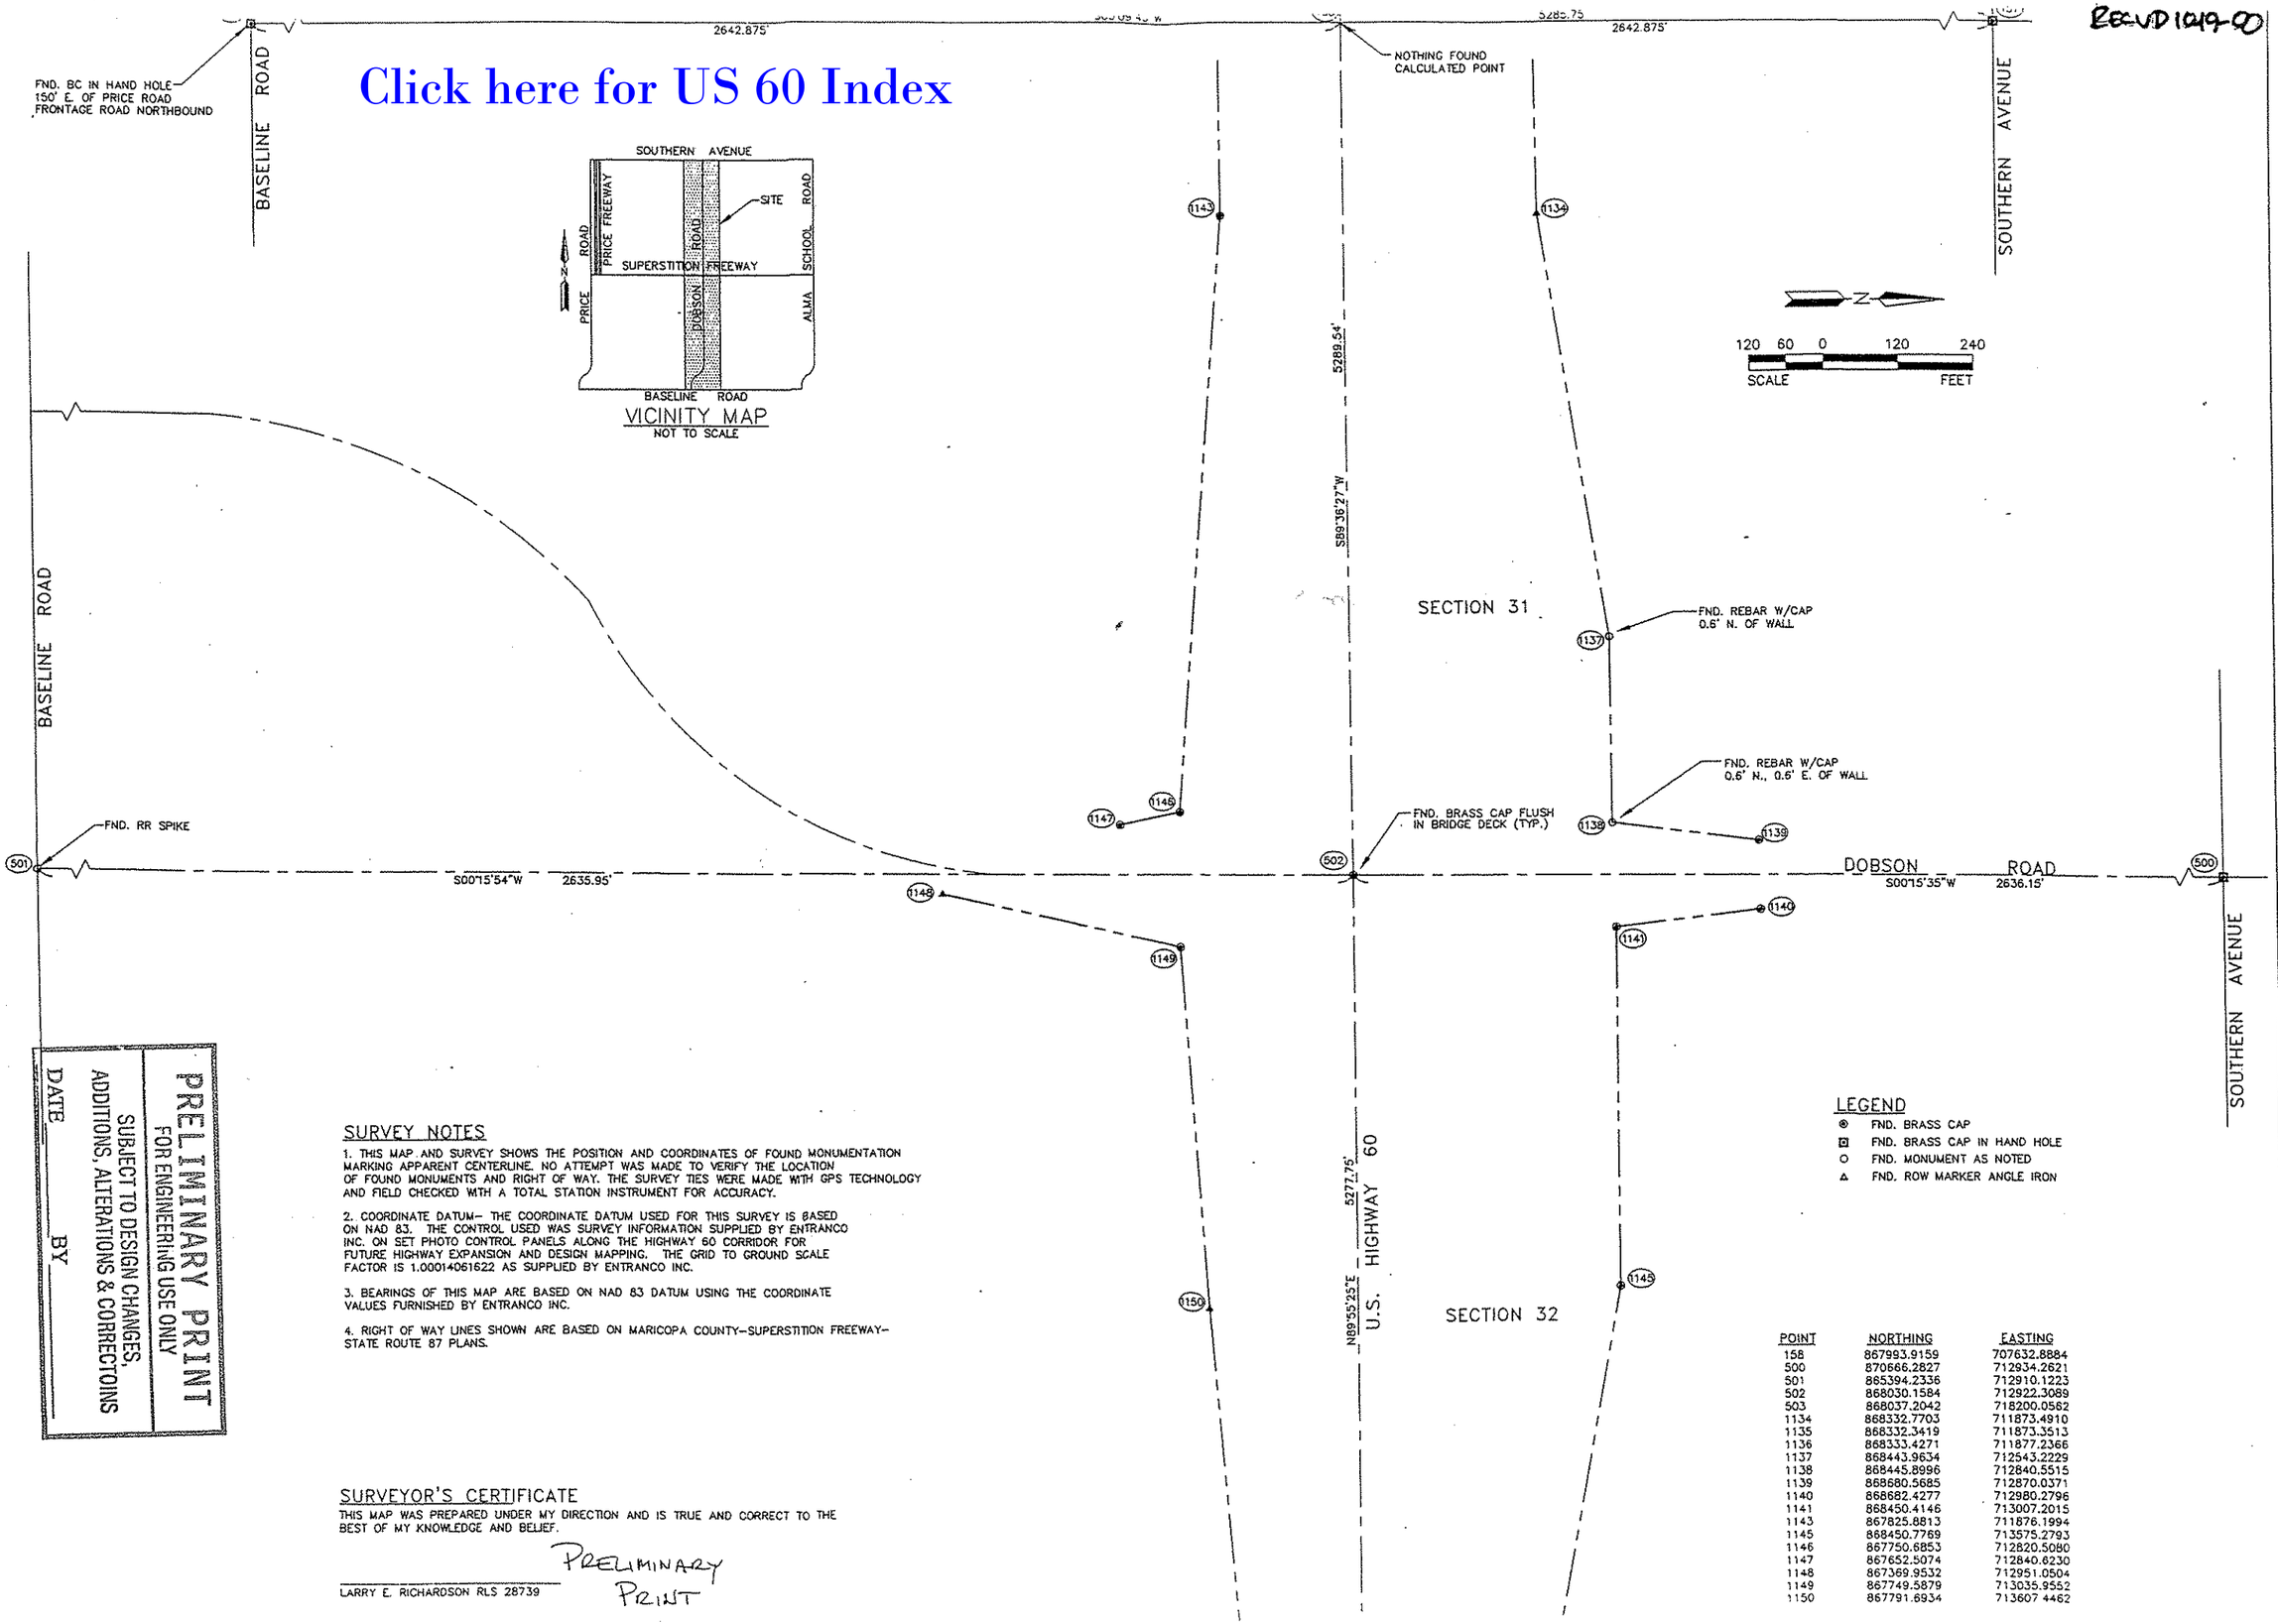

PRELIMINARY PRINT
FOR ENGINEERING USE ONLY
SUBJECT TO DESIGN CHANGES, ADDITIONS, ALTERATIONS & CORRECTOINS
DATE BY

SURVEY NOTES

1. THIS MAP AND SURVEY SHOWS THE POSITION AND COORDINATES OF FOUND MONUMENTATION MARKING APPARENT CENTERLINE. NO ATTEMPT WAS MADE TO VERIFY THE LOCATION OF FOUND MONUMENTS AND RIGHT OF WAY. THE SURVEY TIES WERE MADE WITH GPS TECHNOLOGY AND FIELD CHECKED WITH A TOTAL STATION INSTRUMENT FOR ACCURACY.

2. COORDINATE DATUM– THE COORDINATE DATUM USED FOR THIS SURVEY IS BASED ON NAD 83. THE CONTROL USED WAS SURVEY INFORMATION SUPPLIED BY ENTRANCO INC. ON SET PHOTO CONTROL PANELS ALONG THE HIGHWAY 60 CORRIDOR FOR FUTURE HIGHWAY EXPANSION AND DESIGN MAPPING. THE GRID TO GROUND SCALE FACTOR IS 1.00014061622 AS SUPPLIED BY ENTRANCO INC.

3. BEARINGS OF THIS MAP ARE BASED ON NAD 83 DATUM USING THE COORDINATE VALUES FURNISHED BY ENTRANCO INC.

4. RIGHT OF WAY LINES SHOWN ARE BASED ON MARICOPA COUNTY–SUPERSTITION FREEWAY–STATE ROUTE 87 PLANS.

SURVEYOR'S CERTIFICATE

THIS MAP WAS PREPARED UNDER MY DIRECTION AND IS TRUE AND CORRECT TO THE BEST OF MY KNOWLEDGE AND BELIEF.

PRELIMINARY PRINT

LARRY E. RICHARDSON RLS 28739

LEGEND

- FND. BRASS CAP
- FND. BRASS CAP IN HAND HOLE
- FND. MONUMENT AS NOTED
- FND. ROW MARKER ANGLE IRON

POINT	NORTHING	EASTING
158	867993.9159	707632.8884
500	870666.2827	712934.2621
501	865394.2336	712910.1223
502	868030.1584	712922.3089
503	868037.2042	718200.0562
1134	868332.7703	711873.4910
1135	868332.3419	711873.3513
1136	868333.4271	711877.2366
1137	868443.9634	712543.2229
1138	868445.8996	712840.5515
1139	868680.5685	712870.0371
1140	868682.4277	712980.2796
1141	868450.4146	713007.2015
1143	867825.8813	711876.1994
1145	868450.7769	713575.2793
1146	867750.6853	712820.5080
1147	867652.5074	712840.6230
1148	867369.9532	712951.0504
1149	867749.5879	713035.9552
1150	867791.6934	713607.4462

RESULTS OF SURVEY

PCM RRW

DESIGNI
DRAWN:
CHECKE
DATE:
PROJEC