Click here for US 93 Index

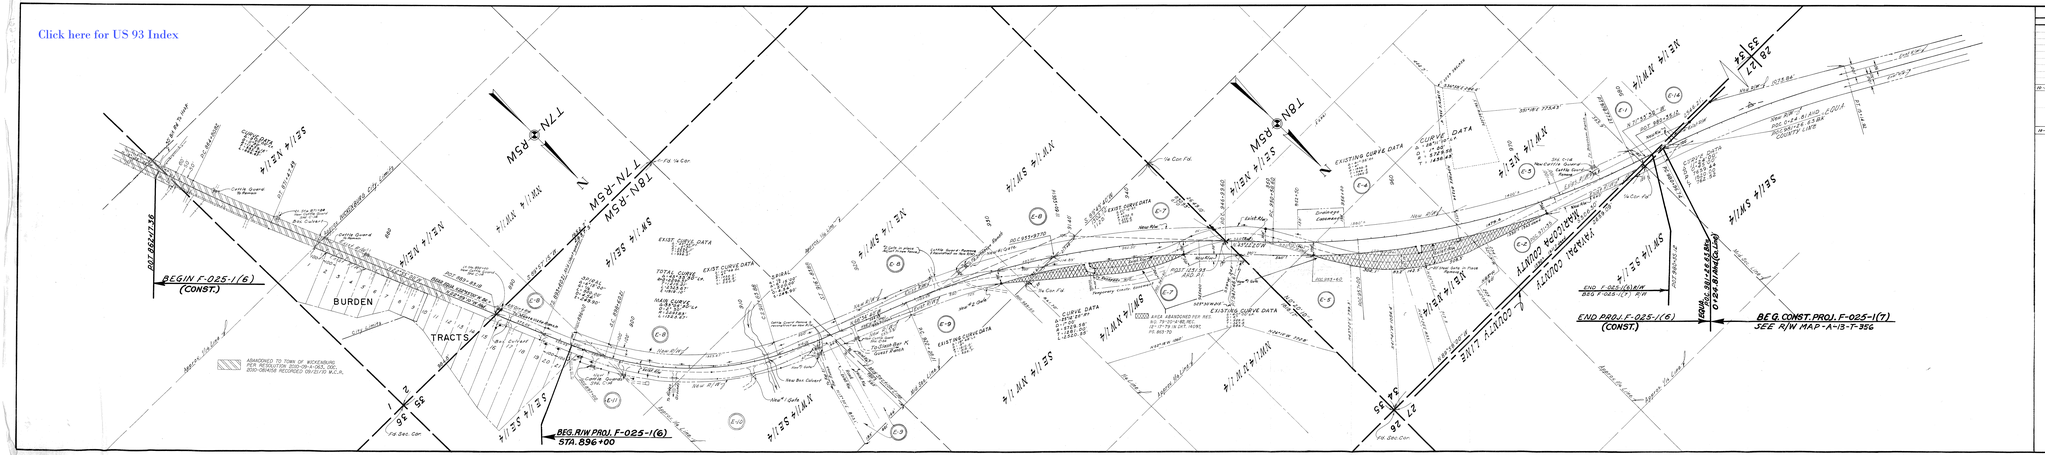

OWNERSHIP RECORDS

ITEM	OWNER	DESCRIPTION		SIZE	PARCEL
E-1	Harris S. Bishop Et Al	Part NW¼	Sec 34 T8N R5W	0.58	6.62
E-2	Fred Howard Fuller Trustee	Part NE¼	" " " "	0.49	9.17
E-3	O. Addison & Edward Fuller	"	" " " "	5.61	10.12
E-5	Hartford Bd Zone R/Fund Inc	"	" " " "	14.30	12.81
E-13	Helen Farmer, et al	"	" " " "	1.07	8.11
E-7	Donald E. Bishop et al	Part NW¼	Sec 35 " "	4.90	22.20
E-8	Earl Fenn Dalton, Ma	" SW¼	" " " "	8.19	17.81
E-9	Bruce Fitch Inc/Fund D.	Part SW¼ & SE¼	" " " "	1.38	146.81
E-4	Ed Farmer & Dorothy Mae	Part SE¼	" " " "	.95	59.86
E-11	Fenn & Associates/Arizona Outdoor Cinema Inc.	Part SE¼	Sec 35 " "	.30	19.78
E-14	B. Jackson Dunaway	Part NW¼	Sec 34 " "	.06	17.45

MAP REVISIONS

DATE (Revised)		
8-94	C.Wilkes	Changed R/W between Sta 955+00-957+00 & Sta 898+00-897+00
10-94	C.Wilkes	Added Hydr. Outlet at Sta 896+00 - 8' W. of Centerline Const. R/W
8-2-96	Bob Kirkpatrick	Added "Town Center Park" - Sta 882+80 thru 882+00 & Dina.
10-31-96	Bob Kirkpatrick	Added "Wal-Mart" - Sta 882+00 to 881+50 & Dina. - Wal-Mart
8-18-98	T.E.C.	Deleted Item E-6, and incorporated This Into Item E-4 on F-025-1(7).

WICKENBURG-PRESCOTT 89
WICKENBURG-MARICOPA
COUNTY LINE SECTION
F-025-1(6)

PREPARED FOR: MARICOPA Co.

PROJ. 980-A-38.70

July 23, 1986

DICK C.
F-206
0922
C-7-T-661